Meldrum Lee & Gillatt
Architects, Quantity Surveyors
Management and Cost Consultants

SECTION A-A AS EXISTING
ONGS WHARF, DOUBLE STREET
LDING KINGS
0-83
SCALE 1:50

PROPRIETARY VENTED PANTILES AT 2.4M C/C TO PROVIDE EQUIVALENT OF SAW CONTINUOUS VENTILATION (GLIDEVALE TILE VENTILATORS REF. C 2 AT MAX. 1500MM C/C).

NEW PURLIN

NEW PURLINS TO ENGINEER'S DETAIL

EXPOSED CEILING JOISTS TO BEDSIT 15 CARPENTERS MARKS

BEDSIT 16

BEDSIT 15

B.

L.


b.

B

2660

2760

12886/87

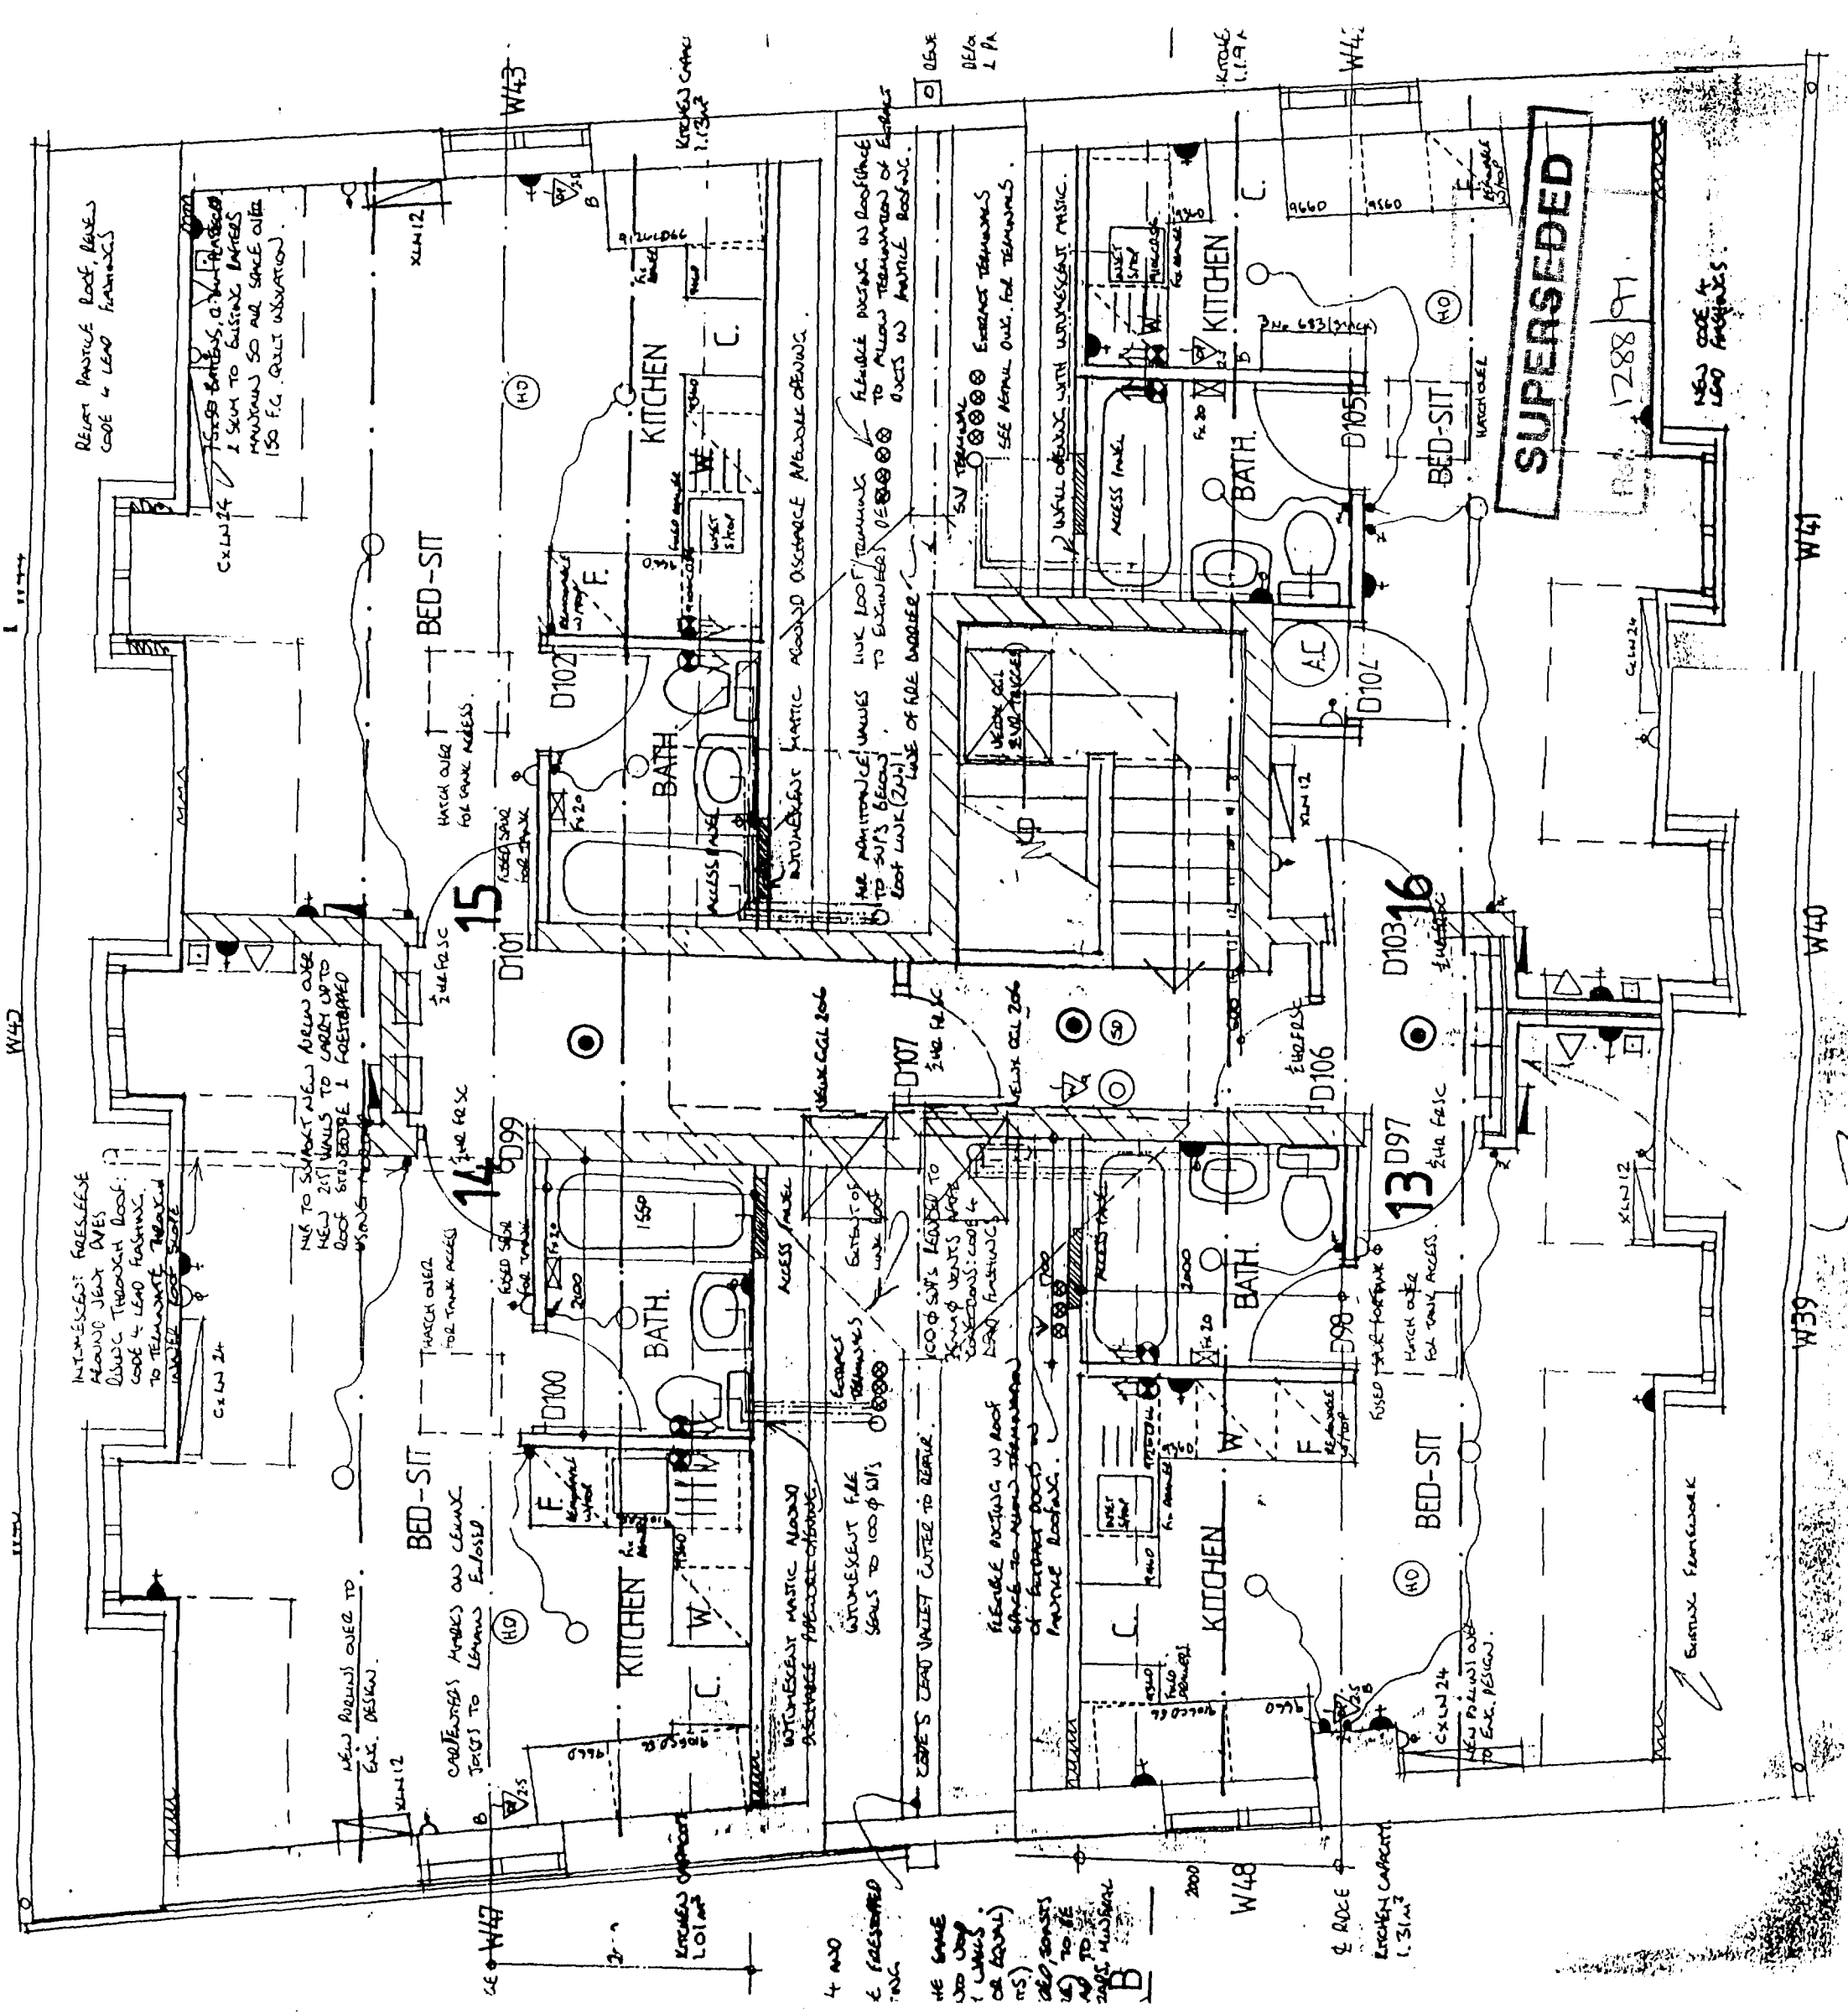


AS EXISTING.

Meldrum Lee & Gillatt
Architects, Quantity Surveyors
Management & Cost Consultants

LONGE WHARF, DOUBLE ST
SPALDING, LINCS
FLOOR PLAN (3RD FLOOR) AS EXISTING

Date	Drawn by	No.
10/12/97		13440-01
Scale	Checked by	
1:50		

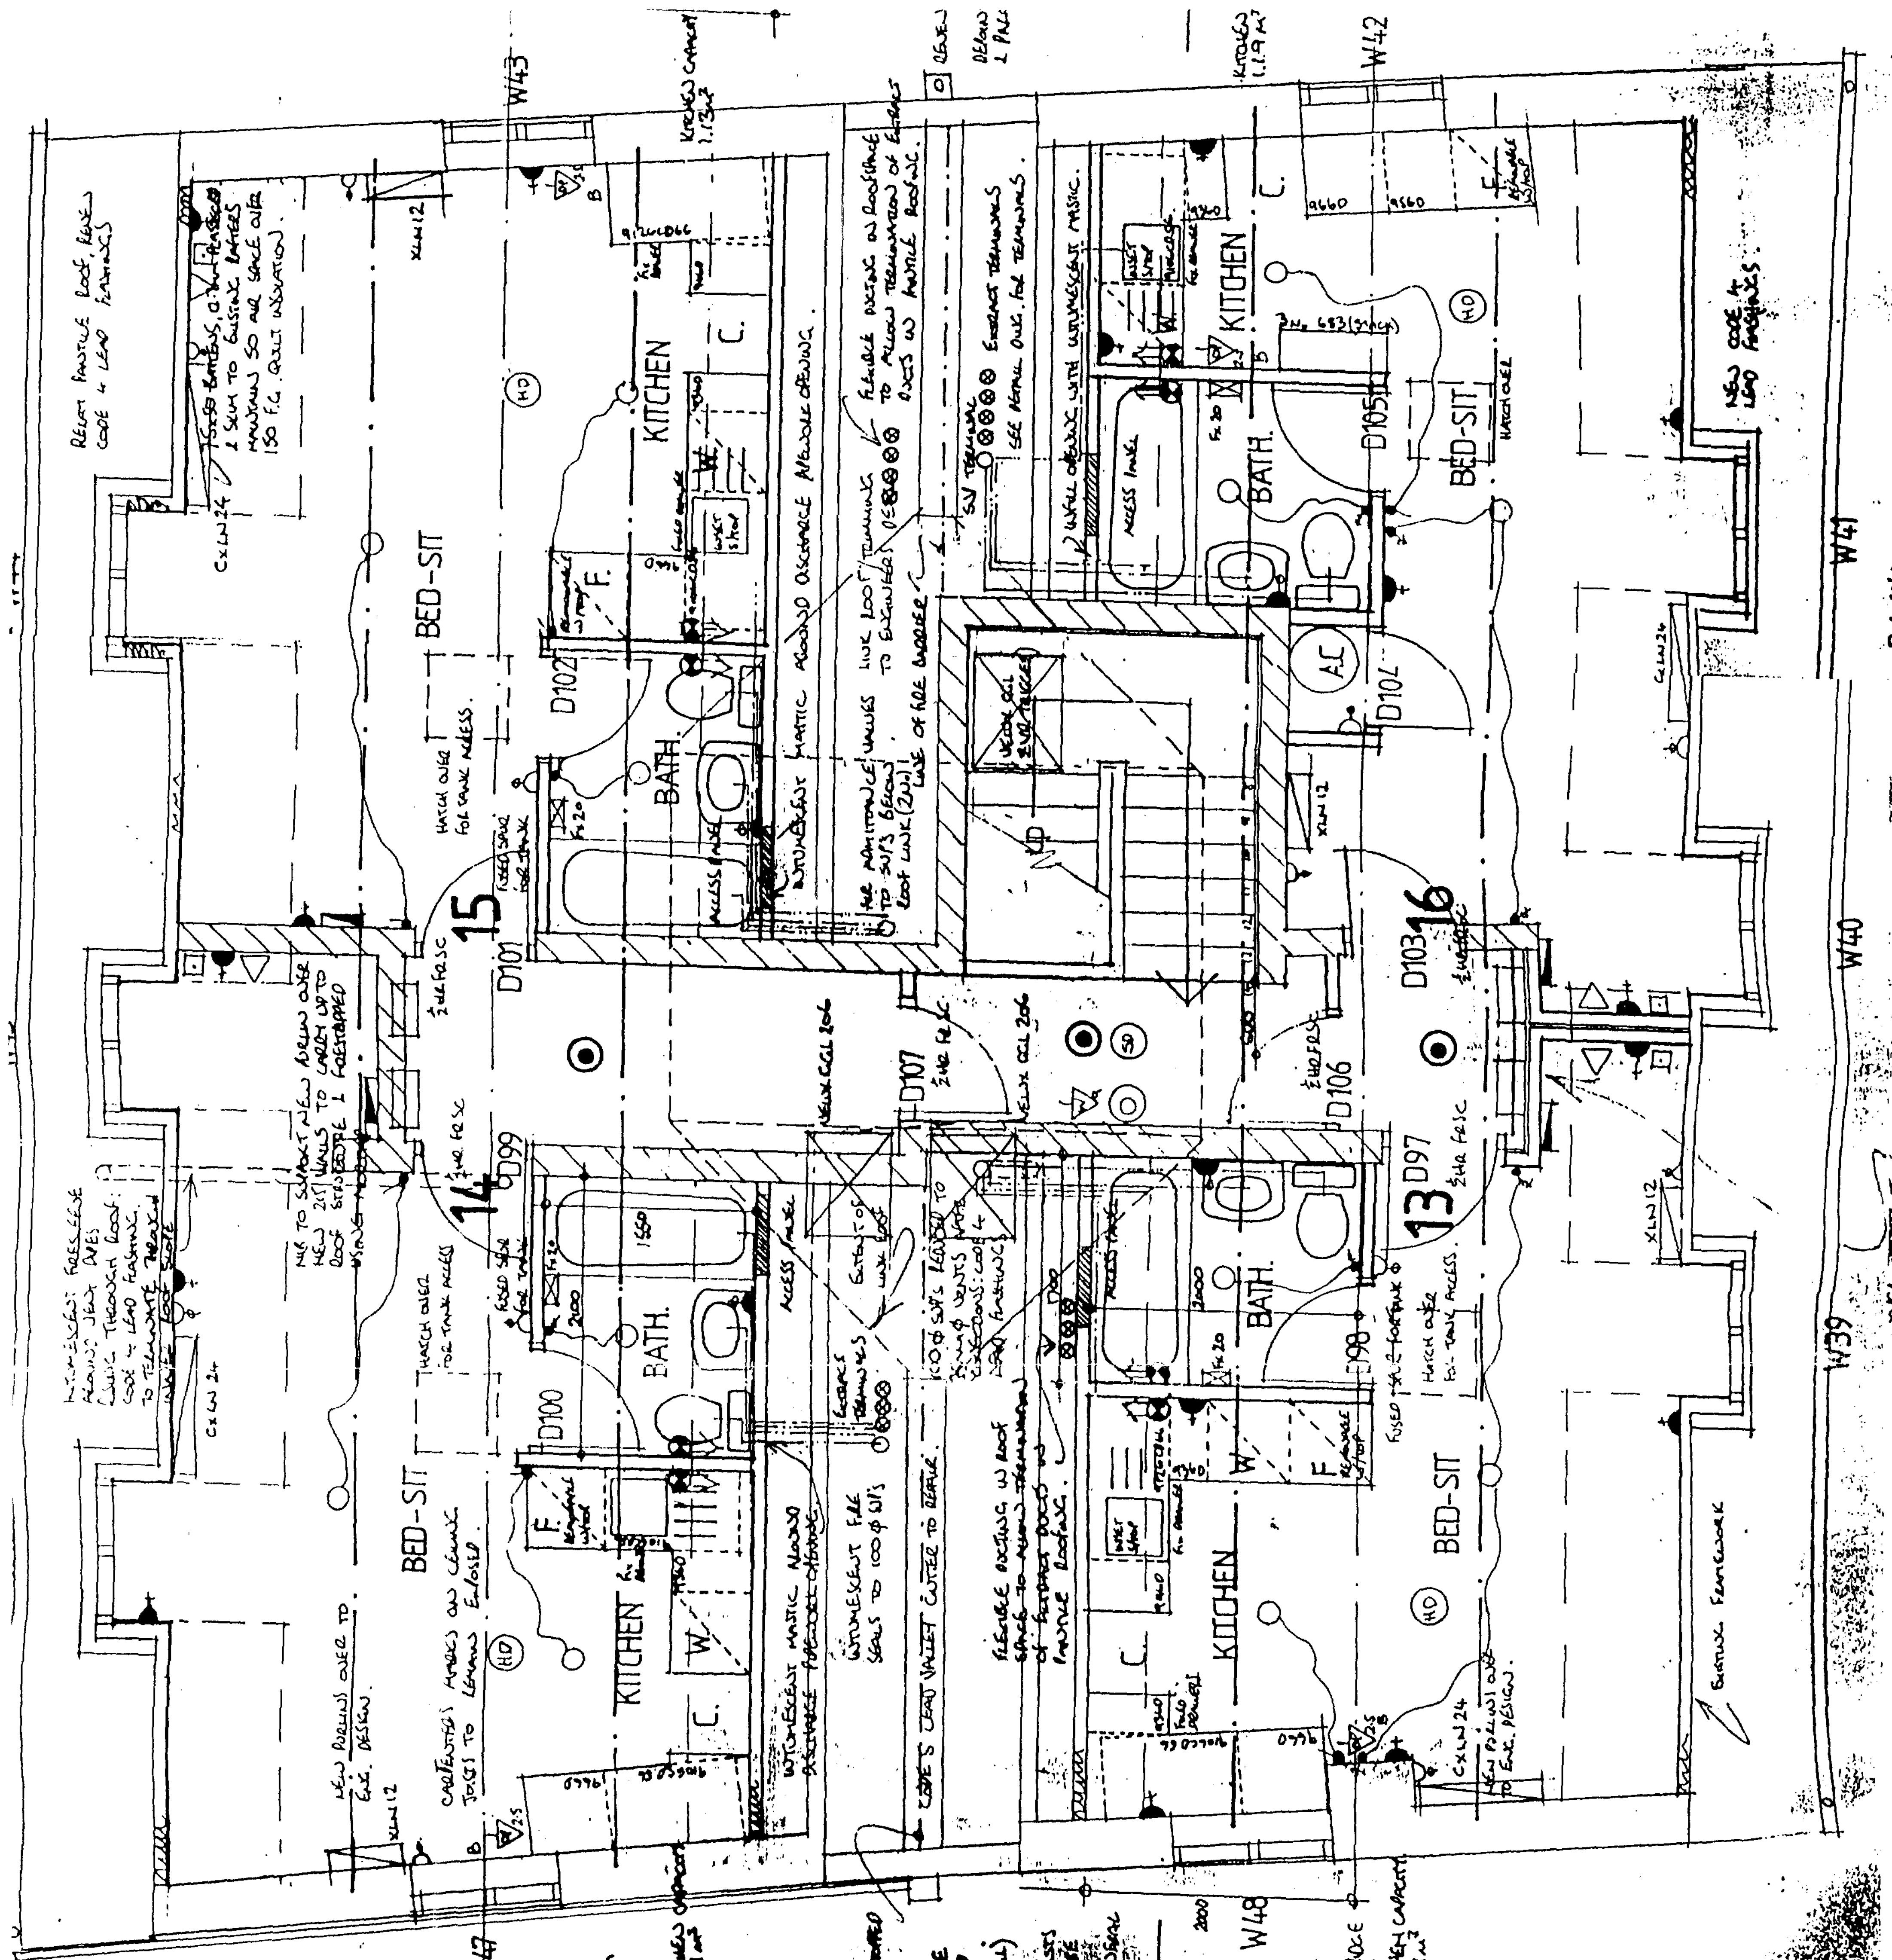

AS EXISTING.

Meldrum Lee & Gillatt
Architects, Quantity Surveyors
Management & Cost Consultants

LONGS WHARF , DOUBLE ST SPALDING, LINCS FLOOR PLAN (3RD FLOOR) AS EXISTING	Date 10/12/97 Scale 1:50	Drawn by Checked by	No. 13440-01

As Proposed Third Floor

LOUNGE

DINING

KITCHEN

A/C

BEDROOM

A/C


BEDROOM

07 JAN 1998


Melvin Lee & Elliott
Architects, Quantity Surveyors
Management & Cost Consultants

LONGS WHARF, DOUGLAS ST
SPALDING LINES
FLOOR PLAN (3RD FLOOR) PROPOSED
BEING ALTS TO HOUSING ASSOC. LTD

Date 10/12/97
Scale 1:50
Drawn by
Checked by
No. 13440-02

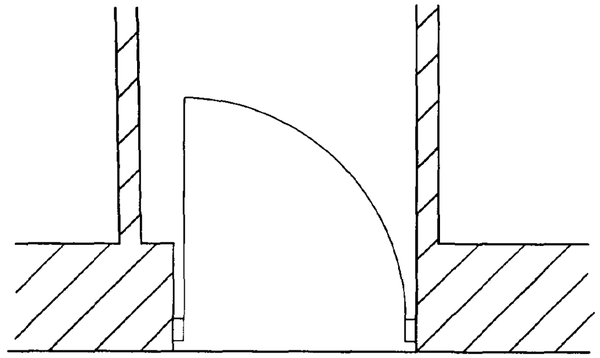

Existing Plan

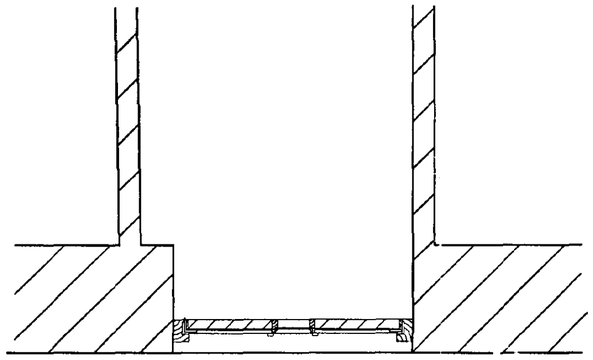


Proposed Plan


Proposed Plan Scale 1:5




SOLID CORE TIMBER DOOR FACED WITH
0.7MM STEEL SHEET WRAPPED AROUND
EDGES OF DOOR, WITH 50 X 50 X 8MM
ALUMINIUM ANGLES FIXED TO DOOR AND FRAME.
EXTERNAL QUALITY PLYWOOD WITH VERTICAL
GROOVES TO MATCH EXISTING, AND BONDED
TO STEEL FACE.
6MM TOUGHEND GLAZING.

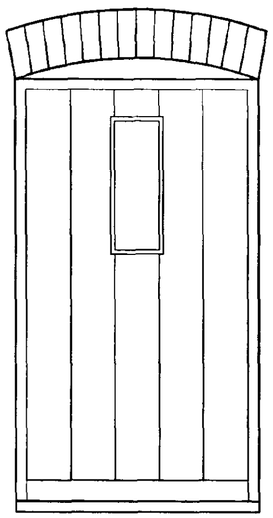

Existing Elevation

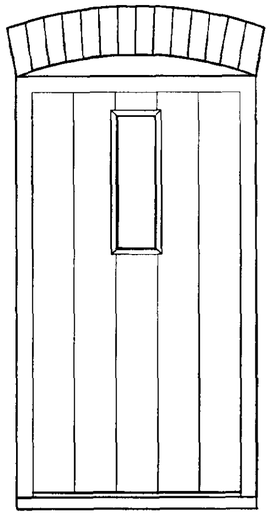

Proposed Elevation

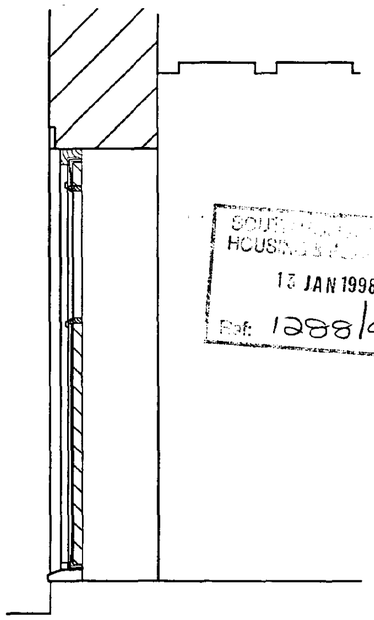

Section

Rev–A construction altered 09/01/98 AS

Longs Wharf
Double Street
Spalding
Lincs

Longhurst Housing
Assoc Ltd

Plans Elevations &
Sections as Existing
& Proposed


SOUTH HOLLAND HOUSING
13 JAN 1998
Ref: 1288/97

Meldrum Lee & Gillatt
Architects, Quantity Surveyors
Management & Cost Consultants


Issuing Office:
Boston 01205 364795 ✓
Skegness 01754 767066
Grantham 01476 590129

Date: 17/12/97
Drawn by: AS
Scale: 1:20
Checked by:
Drawing No.: 13440–06
Revision: A

Do not scale. The Contractor is to check all dimensions on site and report any discrepancy to the Architect.

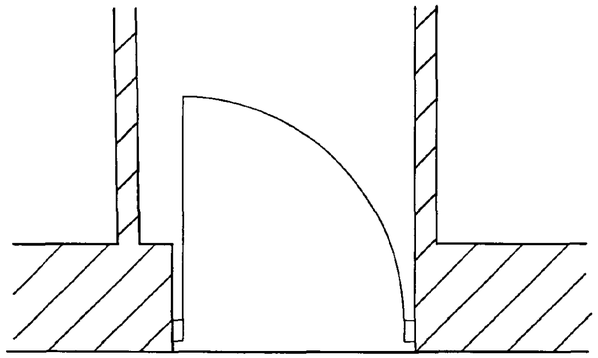


Existing Plan

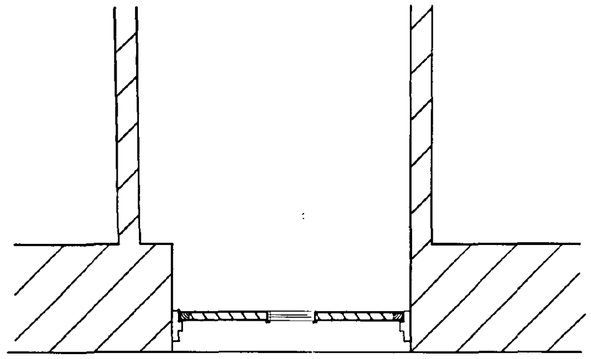


Proposed Plan


Proposed Plan Scale 1:10

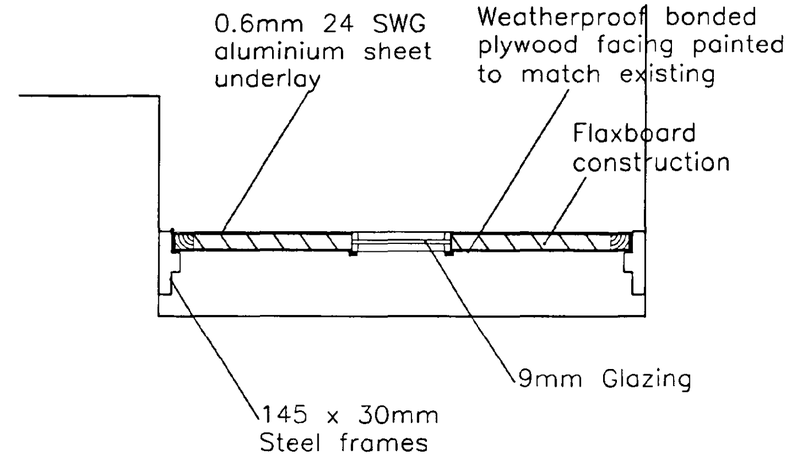


General specification of new door.
– Flaxboard core with integral 24 SWG, 0.6mm thick aluminium sheet beneath, 4mm weather proof bonded plywood facing painted to match existing.
– 6mm flat hardwood to stile edges and lipped.
–145 x 30mm steel frame surround.

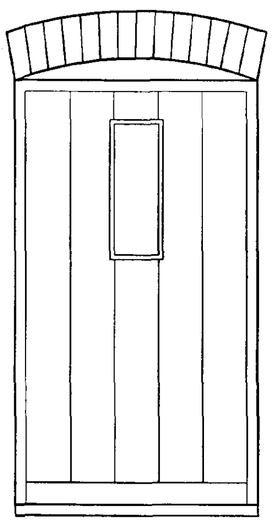

Existing Elevation

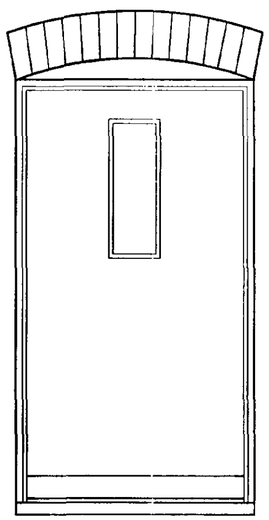

Proposed Elevation

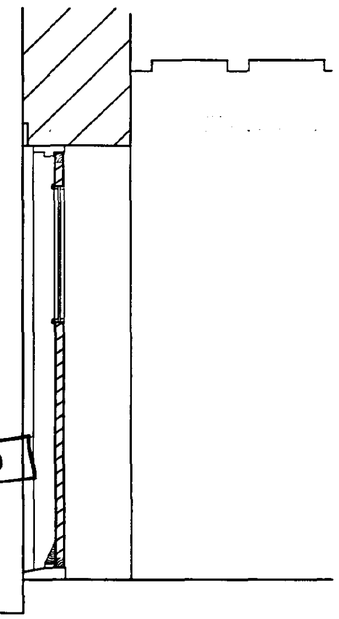

Section

SUPERSEDED
Ref: 1/98/07
SOUTH HOLLAND DISTRICT COUNCIL 1998

Longs Wharf
Double Street
Spalding
Lincs

Longhurst Housing Assoc Ltd


Plans Elevations & Sections as Existing & Proposed

MLG Meldrum Lee & Gillatt
Architects, Quantity Surveyors
Management & Cost Consultants


Issuing Office:
Boston 01205 364795 ✓
Skegness 01754 767066
Grantham 01476 590129

Date: 17/12/97
Drawn by: AS
Scale: 1:20
Checked by:
Drawing No.: 13440–06
Revision:


Do not scale. The Contractor is to check all dimensions on site and report any discrepancy to the Architect.

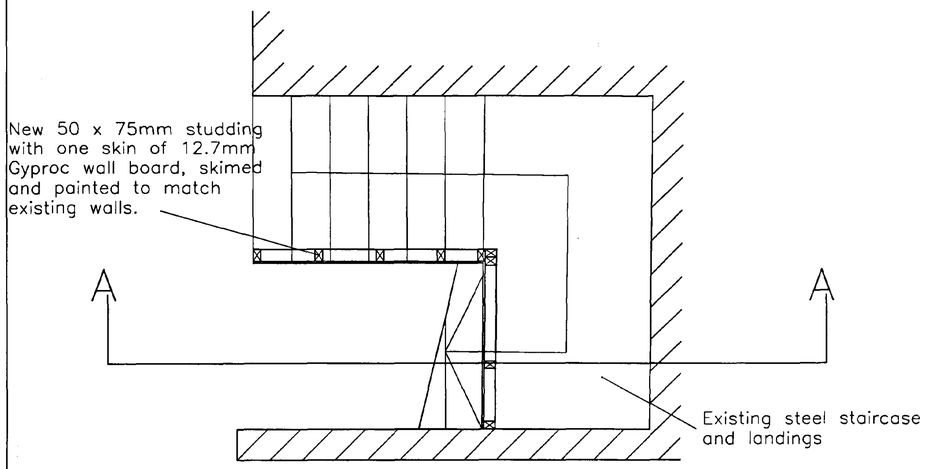


Plan as Proposed
(Handrails not shown)

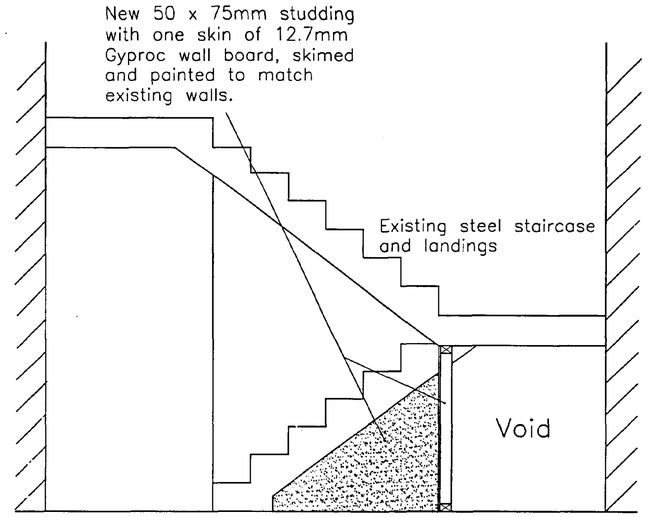


Section A–A as Proposed

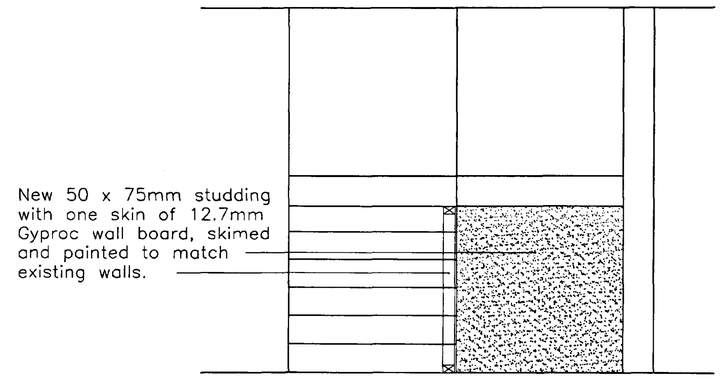


Propsed Elevation
(Handrails not shown)

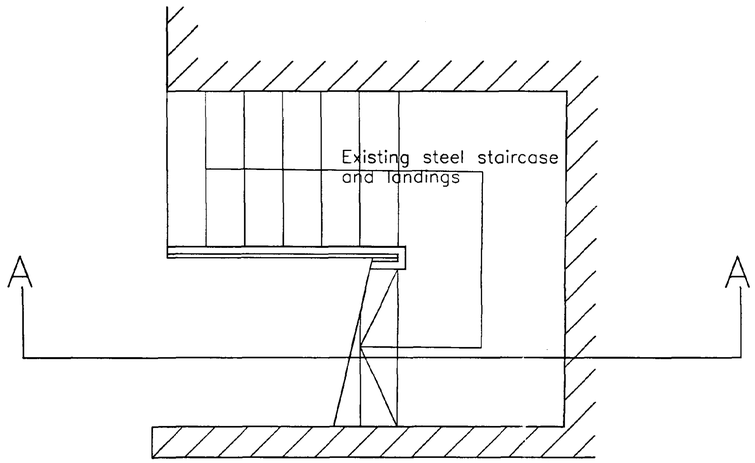

Plan as Existing

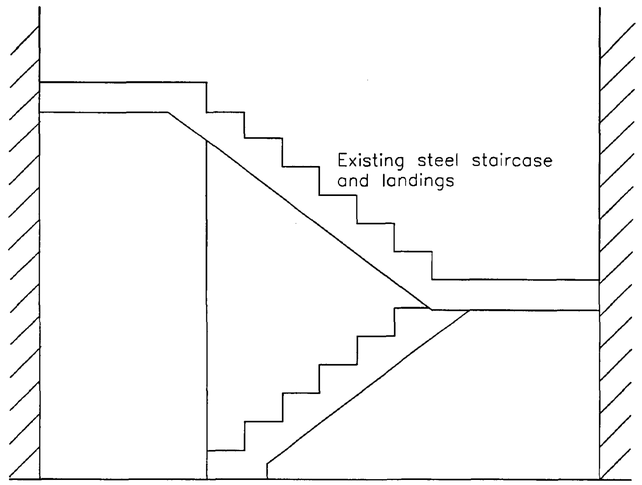

Section A–A as Existing

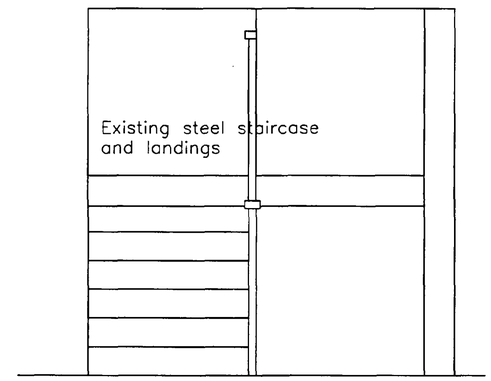

Existing Elevation

07 JAN 1998
Ref: 1288/97

Longs Wharf
Double Street
Spalding
Lincs

Longhurst Housing Assoc Ltd

Plans, Sections & Elevations as Existing & Proposed

Meldrum Lee & Gilliatt
Architects, Quantity Surveyors Management & Cost Consultants

Issuing Office:
Boston 01205 364795
Skegness 01754 767066

Date: 18/12/97
Drawn by: AS
Scale: 1:20
Checked by:
Drawing No.
Revision