DO NOT SCALE THIS DRAWING. THE CONTRACTOR IS DEEMED TO HAVE CHECKED ALL DIMENSIONS ON SITE AND REPORT ANY DISCREPANCIES TO OGLESBY & LIMB LTD.
THE CONTENTS OF THIS DRAWING ARE COVERED BY COPYRIGHT AND REMAIN THE PROPERTY OF OGLESBY & LIMB LTD. WRITTEN APPROVAL MUST BE OBTAINED FROM OGLESBY & LIMB LTD PRIOR TO DUPLICATION OR REPRODUCTION OF THIS DRAWING OR ITS CONTENTS.
ANY DIMENSIONS NOT SHOWN ARE TO BE CHECKED AND AGREED WITH OGLESBY & LIMB LTD.

MATERIAL KEY

- A Facing brickwork, red multi stock
- B Facing brickwork, blue engineering brick
- C (Recessed Panel) Facing brickwork, red multi stock
- D Aluminium windows & doors, colour RAL7016 Anthracite Grey
- E Black Painted Traditional Vertical Rail Juliette balcony
- F Slate roof
- G Decorative timber bargeboards (Painted White)
- H Black Rainwater Goods.




EAST ELEVATION
Scale 1:100



NORTH ELEVATION
Scale 1:100




WEST ELEVATION
Scale 1:100

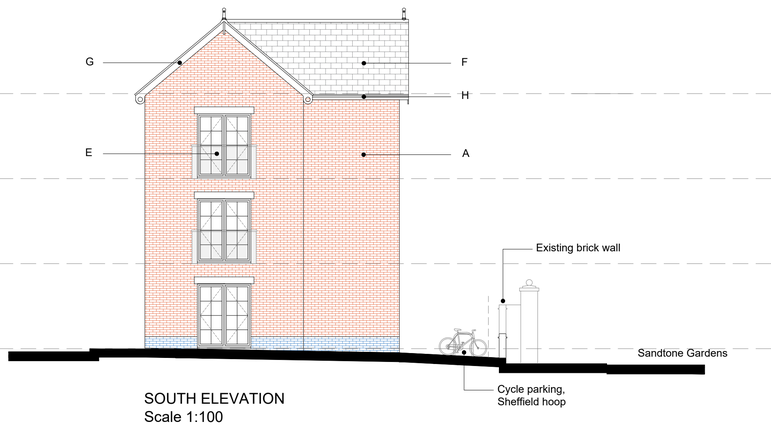

SOUTH ELEVATION
Scale 1:100

0000 datum

SCALE 1 : 100
SCALE 1 : 1

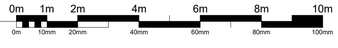

Ref.	Date	Description	Initial
B	06-09-21	Third floor omitted, render omitted and heights amended	CLS
A	06-08-21	Updated to planning application status	AP

Oglesby & Limb Ltd
Chartered Architect
Suite 1 Market Chambers
12 Market Place, Spalding, Lincs
PE11 1SL
Tel: 01775 761196
e-mail: design@o-l-ltd.co.uk

Client:
Oliver Tookman

Project:
Station House
King's Road, Spalding

Drawing Title:
Proposed flats
Proposed Elevations

PLANNING

Date:	Scale:
Jun 2020	1:100 @ A1
Drawn by: AP	Checked by: -

Drawing Number:	Rev:
A1543-11	B