

TO BE READ IN CONJUNCTION WITH M & S A3 SIGNAGE DETAILS

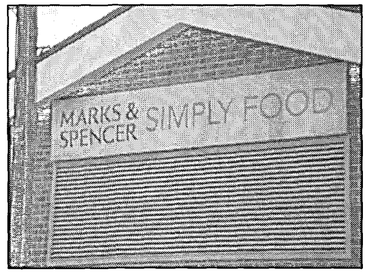


PHOTOGRAPH A
(Existing Internally Illuminated Sign
to North Elevation)

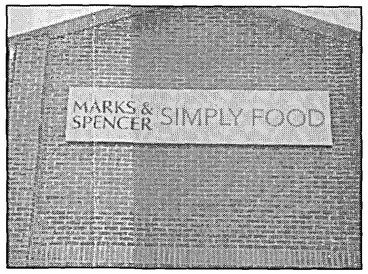


PHOTOGRAPH B
(Existing Internally Illuminated Sign
to South Elevation)




PHOTOGRAPH C
(Existing Internally Illuminated Sign
to West Elevation)

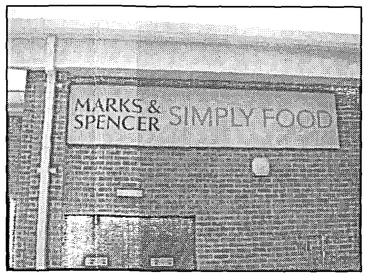


PHOTOGRAPH D
(Existing Internally Illuminated Sign
to East Elevation)

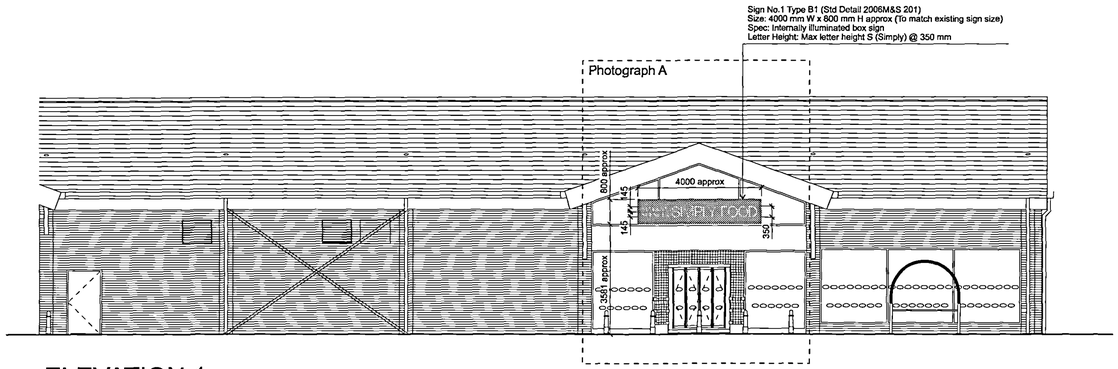


ELEVATION 1
PROPOSED NORTH ELEVATION

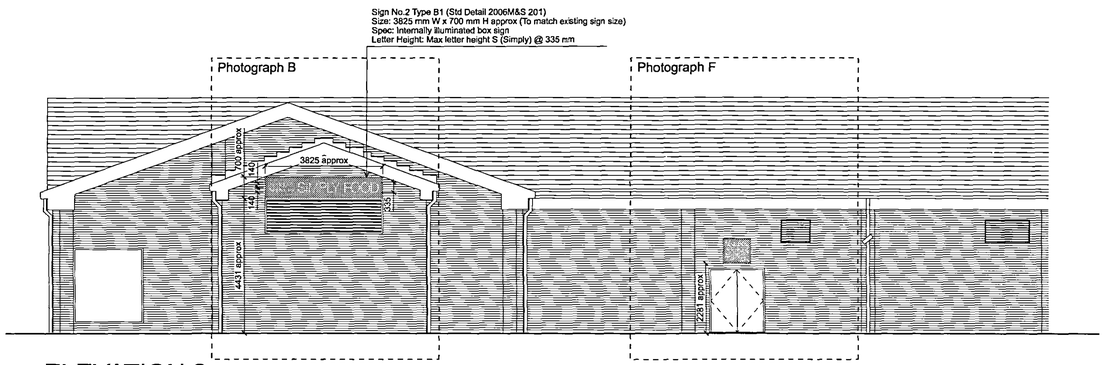

ELEVATION 2
PROPOSED SOUTH ELEVATION

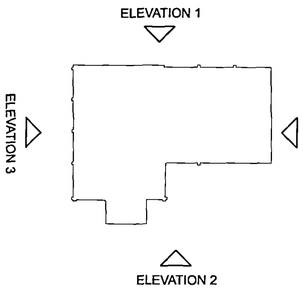


PLAN
(scale 1:50)

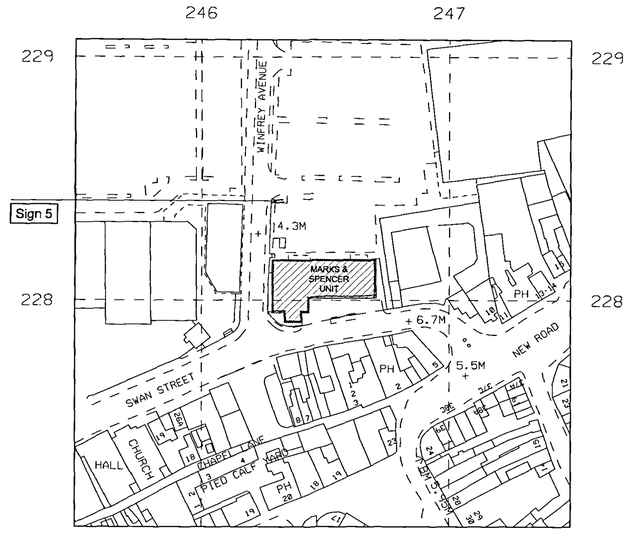


Site Plan
Scale 1:1250


Serial Number 00166000

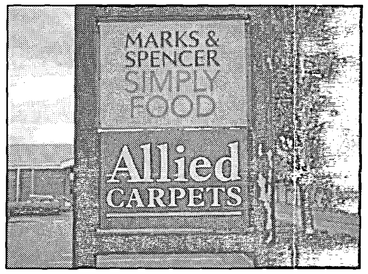


PHOTOGRAPH E - Remote Sign No. 5
(see location plan above and proposed sign below)

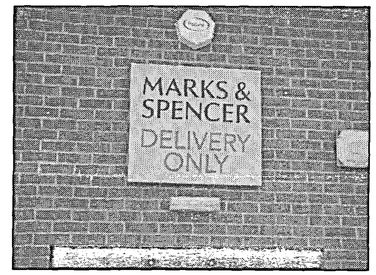

PHOTOGRAPH F
(Existing Internally Illuminated Sign
to South Elevation)

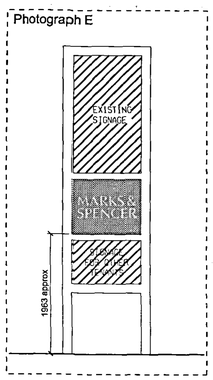


PROPOSED SIGN 5 (1 no)
Scale 1:50

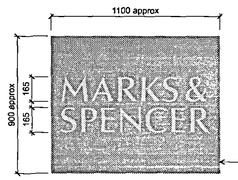


PROPOSED SIGN 5 (1 no)
Scale 1:20

Sign No.5 Type B3 (Std Detail 2006M&S 203) - Note detail shows projecting bus stop sign.
Construction will be double sided as indicated and set into goal post surround.
Size: 1100 mm W x 715 mm H approx (To match existing sign size)
Spec: Internally illuminated box sign
Letter Height: Max letter height S (Spencer) @ 165 mm

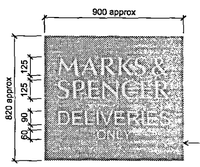


PROPOSED SIGN 6 (1 no)
Scale 1:20

Sign No.6 Type B5 (Std Detail 2006M&S 205 for construction, text to be as above).
Size: 900 mm W x 820 mm H approx (To match existing sign size)
Spec: Internally illuminated box sign
Letter Height: Max letter height S (Spencer) @ 125 mm

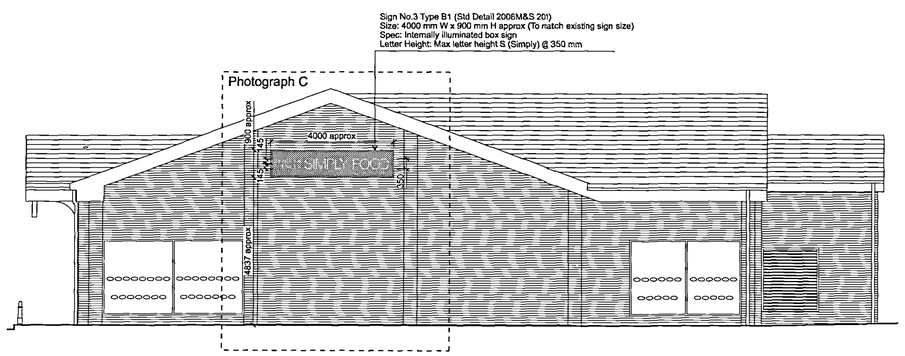

ELEVATION 3
PROPOSED WEST ELEVATION

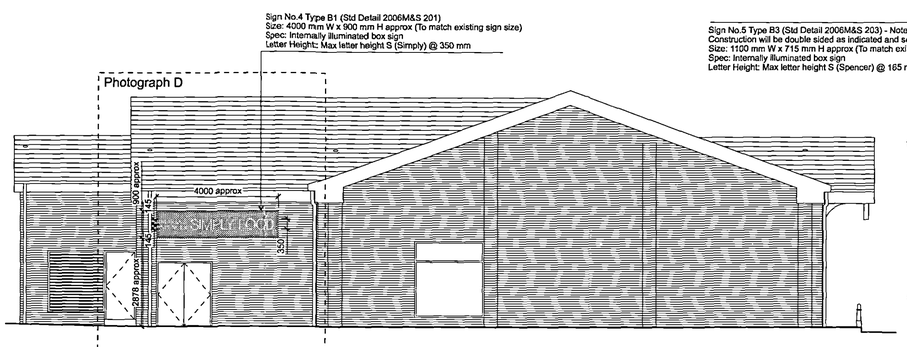

ELEVATION 4
PROPOSED EAST ELEVATION

DETERMINED
PLAN

SHDC
PLANNING & DEVELOPMENT
13 SEP 2006
Ref. 1296/06

revision	date	description

project
MARKS & SPENCER - SPALDING
UNIT D WINFREY AVENUE, SPALDING
LINCS PE11 1DA

drawing title
PROPOSED ELEVATIONS

client
MARKS & SPENCER

wates retail
Mulberry House
Parkland Square
750 Capability Green
Luton
LU1 3LU
Tel 01582 400171
Fax 01582 406200
Email darren.draper@wates.co.uk

original size	scale	date	job number	drawing no.	revision
A1	1:100	5.9.06	200661	002	

DO NOT SCALE FROM THIS DRAWING. ALL DIMENSIONS MUST BE CHECKED ON SITE. IF IN DOUBT ASK