
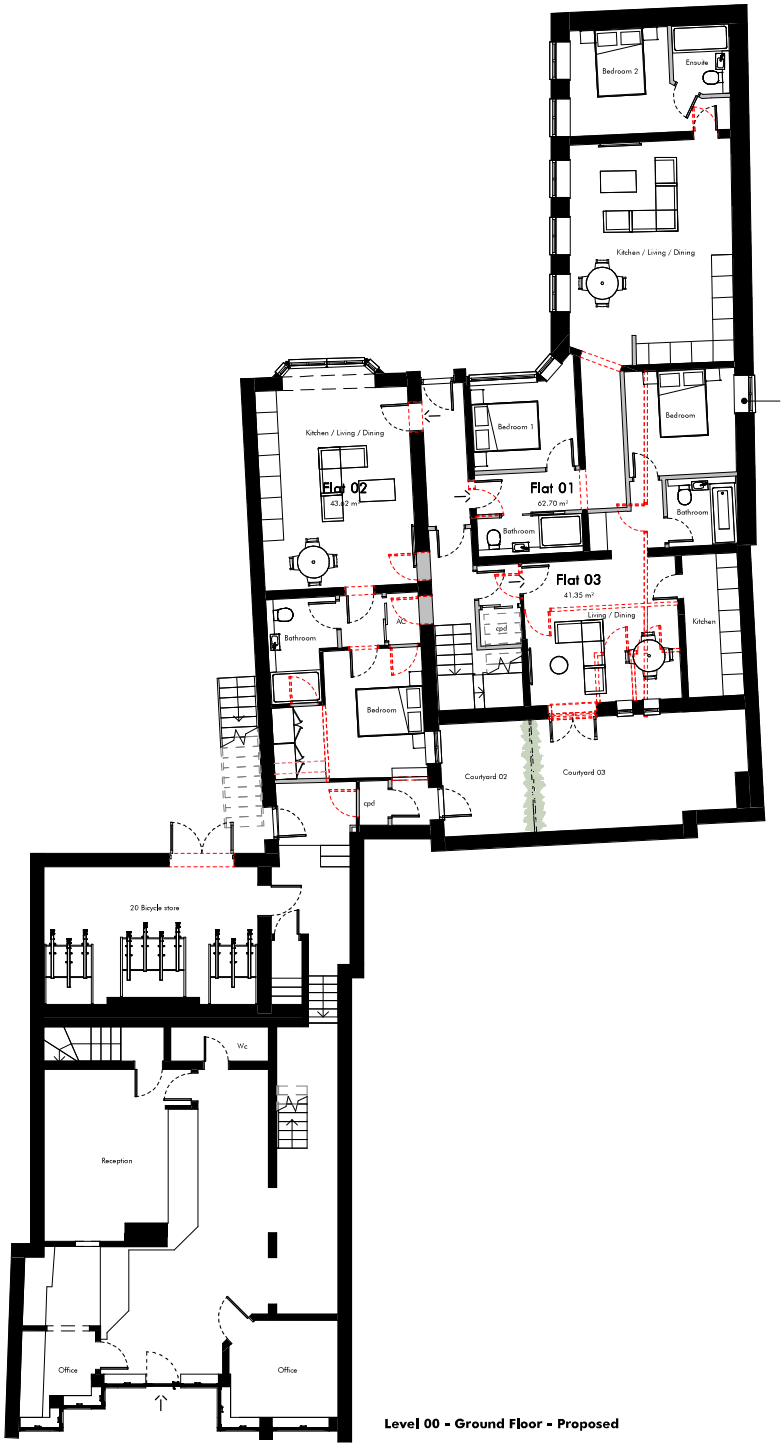



Level 00 - Ground Floor - Proposed

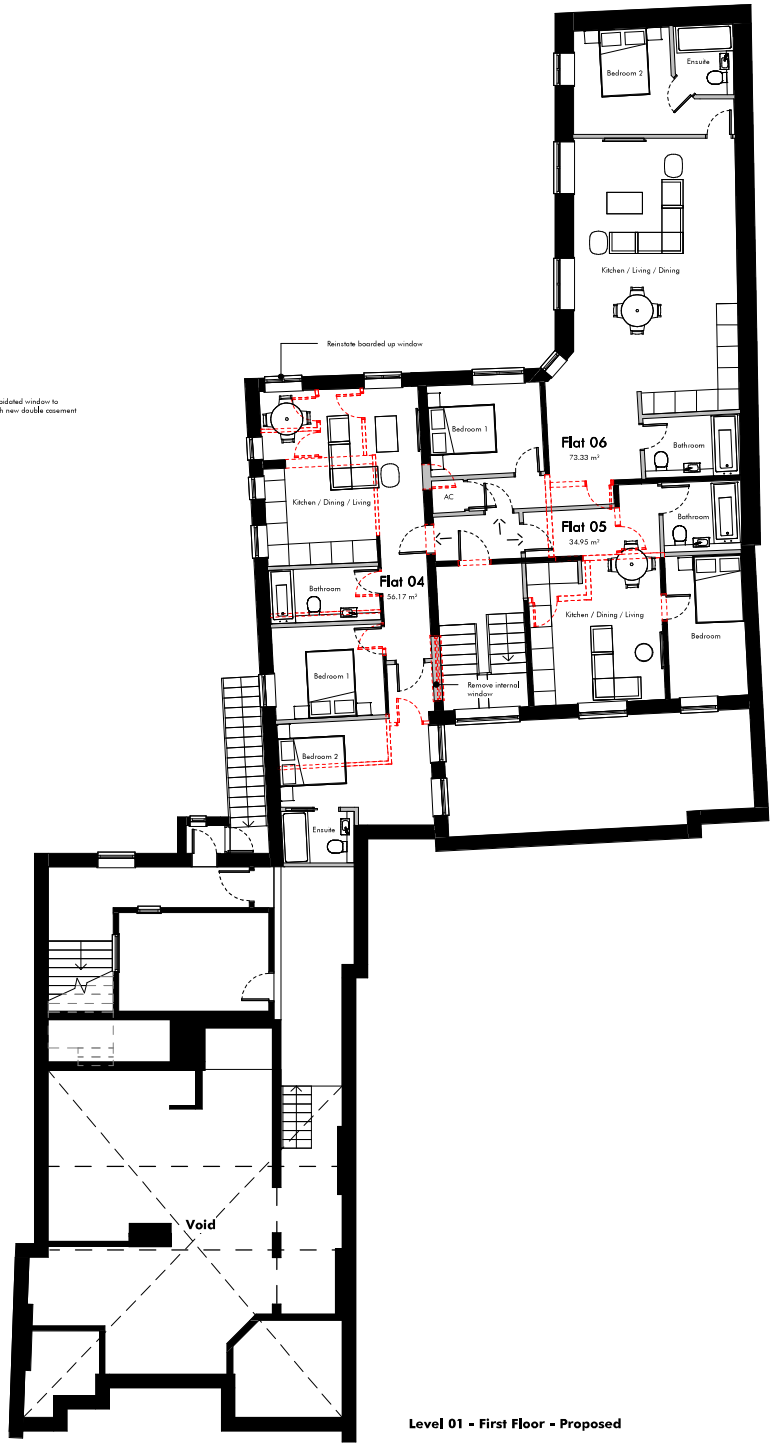


Level 01 - First Floor - Proposed

## Area Schedule

| Floor Level | Area (m2) | Area (sq ft) | Comments |
|---|---|---|---|
| Flat 01 | 62.7 m² | 674.90 ft² | 2 Bed |
| Flat 02 | 43.6 m² | 469.54 ft² | 1 Bed |
| Flat 03 | 41.4 m² | 445.10 ft² | 1 Bed |
| Flat 04 | 56.2 m² | 604.63 ft² | 2 Bed |
| Flat 05 | 34.9 m² | 376.15 ft² | 1 Bed |
| Flat 06 | 73.3 m² | 789.28 ft² | 2 Bed |
| Flat 07 | 33.7 m² | 362.23 ft² | 1 Bed |
| Flat 08 | 44.6 m² | 479.74 ft² | 1 Bed |
| Flat 09 | 39.5 m² | 425.67 ft² | 1 Bed |
| Flat 10 | 42.3 m² | 454.88 ft² | 1 Bed |
| Flat 11 | 39.5 m² | 425.67 ft² | 1 Bed |
| Flat 12 | 42.3 m² | 454.88 ft² | 1 Bed |
| | 553.9 m² | 5962.66 ft² | |

**TMV Architects**
The Repeater Station
London Road
Norman Cross
Peterborough PE7 3TB

info@tmvarchitects.co.uk
01733 794 795
tmvarchitects.co.uk

**Note**
Contractors must work only to figured dimensions which are to be checked on site, any discrepancies are to be reported to the architect before proceeding.

All rights described in chapter IV of the copyright, designs and patents act 1988 have been generally asserted.

Information contained within this drawing is the sole copyright of TMV Architects and should not be reproduced or imparted to a third party without written permission.

Scale Bar
0 2 4 6 8 10

| Rev. | Date | Details |
|---|---|---|
| C | 04.02.22 | Amended to suit changes as per site visit on 28.01.2022 |

## Planning

**Drawing Name**
Proposed Floor Plans

**Project Name**
11 Market Place,
Spalding

**Project No.**
816

**Dwg No.**
006

**Rev.**
C

**Scale**
1 : 150 @ A3

**Drawn**
NA

**Date**
27.06.2021