



ELEVATION C

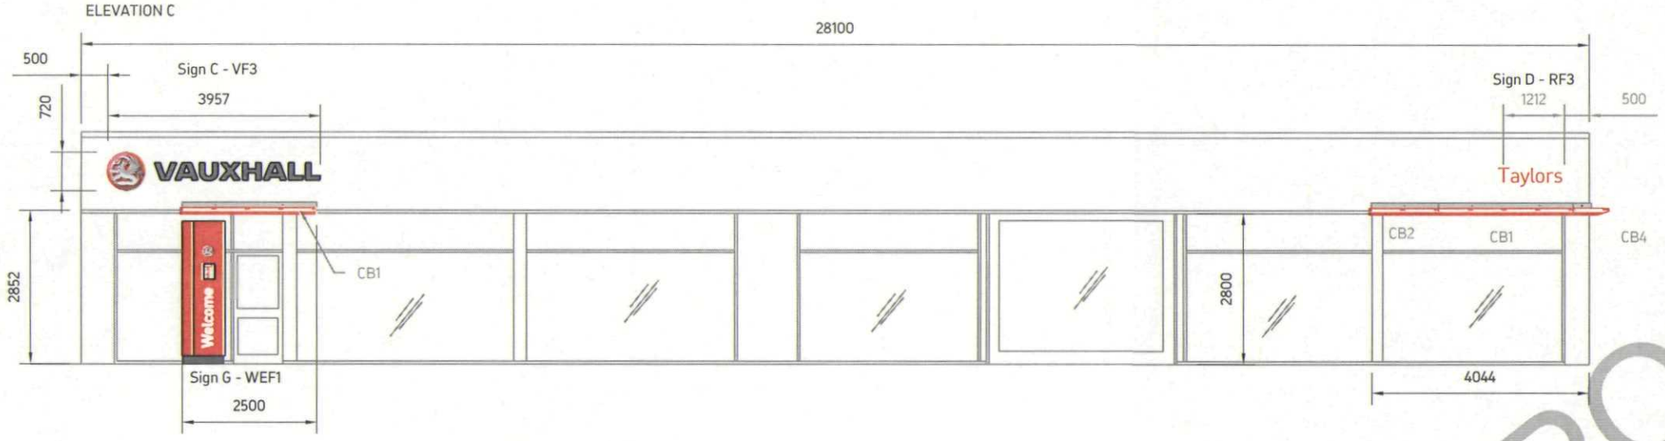

ELEVATION D

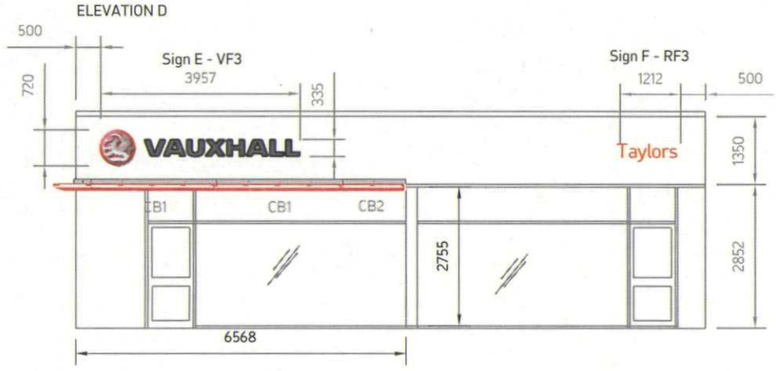

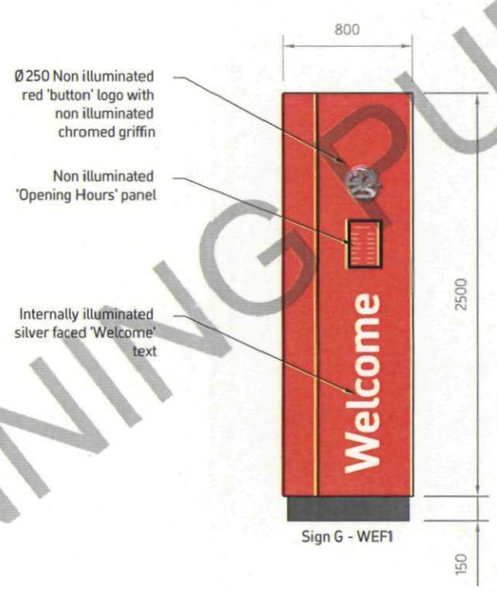

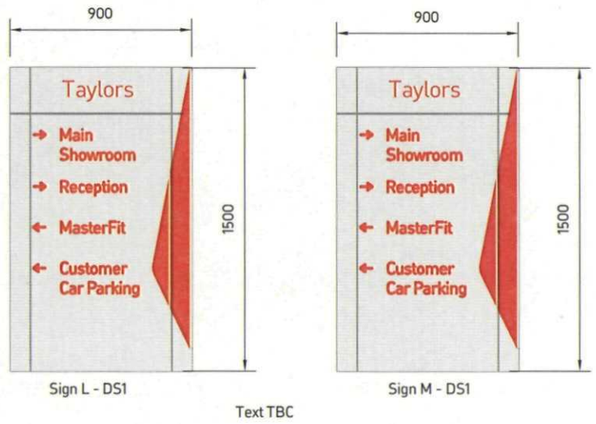

(All 'Brand Logo's' - Moulded from Barlo XT Red LM29584 Acrylic & Internally Illuminated)
(All 'Vauxhall Marque Text' - Moulded from Barlo XT White 066 Acrylic & Internally Illuminated)
(All MasterFit/Dealer Names - Hand built from Barlo XT Red LM29584 Acrylic & Internally Illuminated)

FOR PLANNING PURPOSES

DETERMINED PLAN

SHDC
Planning & Development
05 OCT 2004
Ref: 1325/04

Key

- Mid-Grey Shaded blocks represent areas of proposed Futurama Decorative Cladding
- Mid-Grey lines represent main building structures
- Mid-Grey diagonal lines represent Glazed areas
- Vertical hatchings represent existing rain screen cladding (by others)
- Block, Brick or Stone elevations

Note

1. This Scheme drawing has been produced using Architects/Designers plans and an initial site survey, therefore all dimensions and costings are subject to final survey, following completion of building works.
2. For Specific Site Conditions - see 'Site Plan'.
3. All drip flashings with in the new cladding/fascia area to be painted 'MID GREY-BS 00 A 09' prior to the installation of this cladding/fascia system.
4. This cladding system does not and is not intended to seal the building. All Retailers/Building contractors should make adequate provision to seal any works prior to the installation of any cladding or fascia signage.

Sign & Cladding Specification

For Specifications see form - Vx-TCP-01

Sign Components	Cladding Components
Sign A - MFWS1 Sign B - WS5 Sign C - VF3 Sign D - RF3 Sign E - VF3 Sign F - RF3 Sign G - WEF1 Sign H - VT1 Sign I - MT1 Sign J - WS5 Sign K - WS5 Sign L - DS1 Sign M - DS1	Kingspan Cladding

Revision/Comments
- -

Site Address:

Taylors,
Pinchbeck Road,
Spalding,
Lincs
PE11 1QQ

Job No:	39284
Rev:	
Date:	07-08-04
Retailer Code:	GBC861
District No:	72
Drawing No:	SVM046
Sheet:	2 of 3
Drawn by:	PG

Futurama
realising corporate identity in the built environment

Olympia House
Metro Park 45
Middleton Grove
Leeds LS11 5TJ
United Kingdom

Telephone : 0113 270 5595
Facsimile : 0113 277 1143