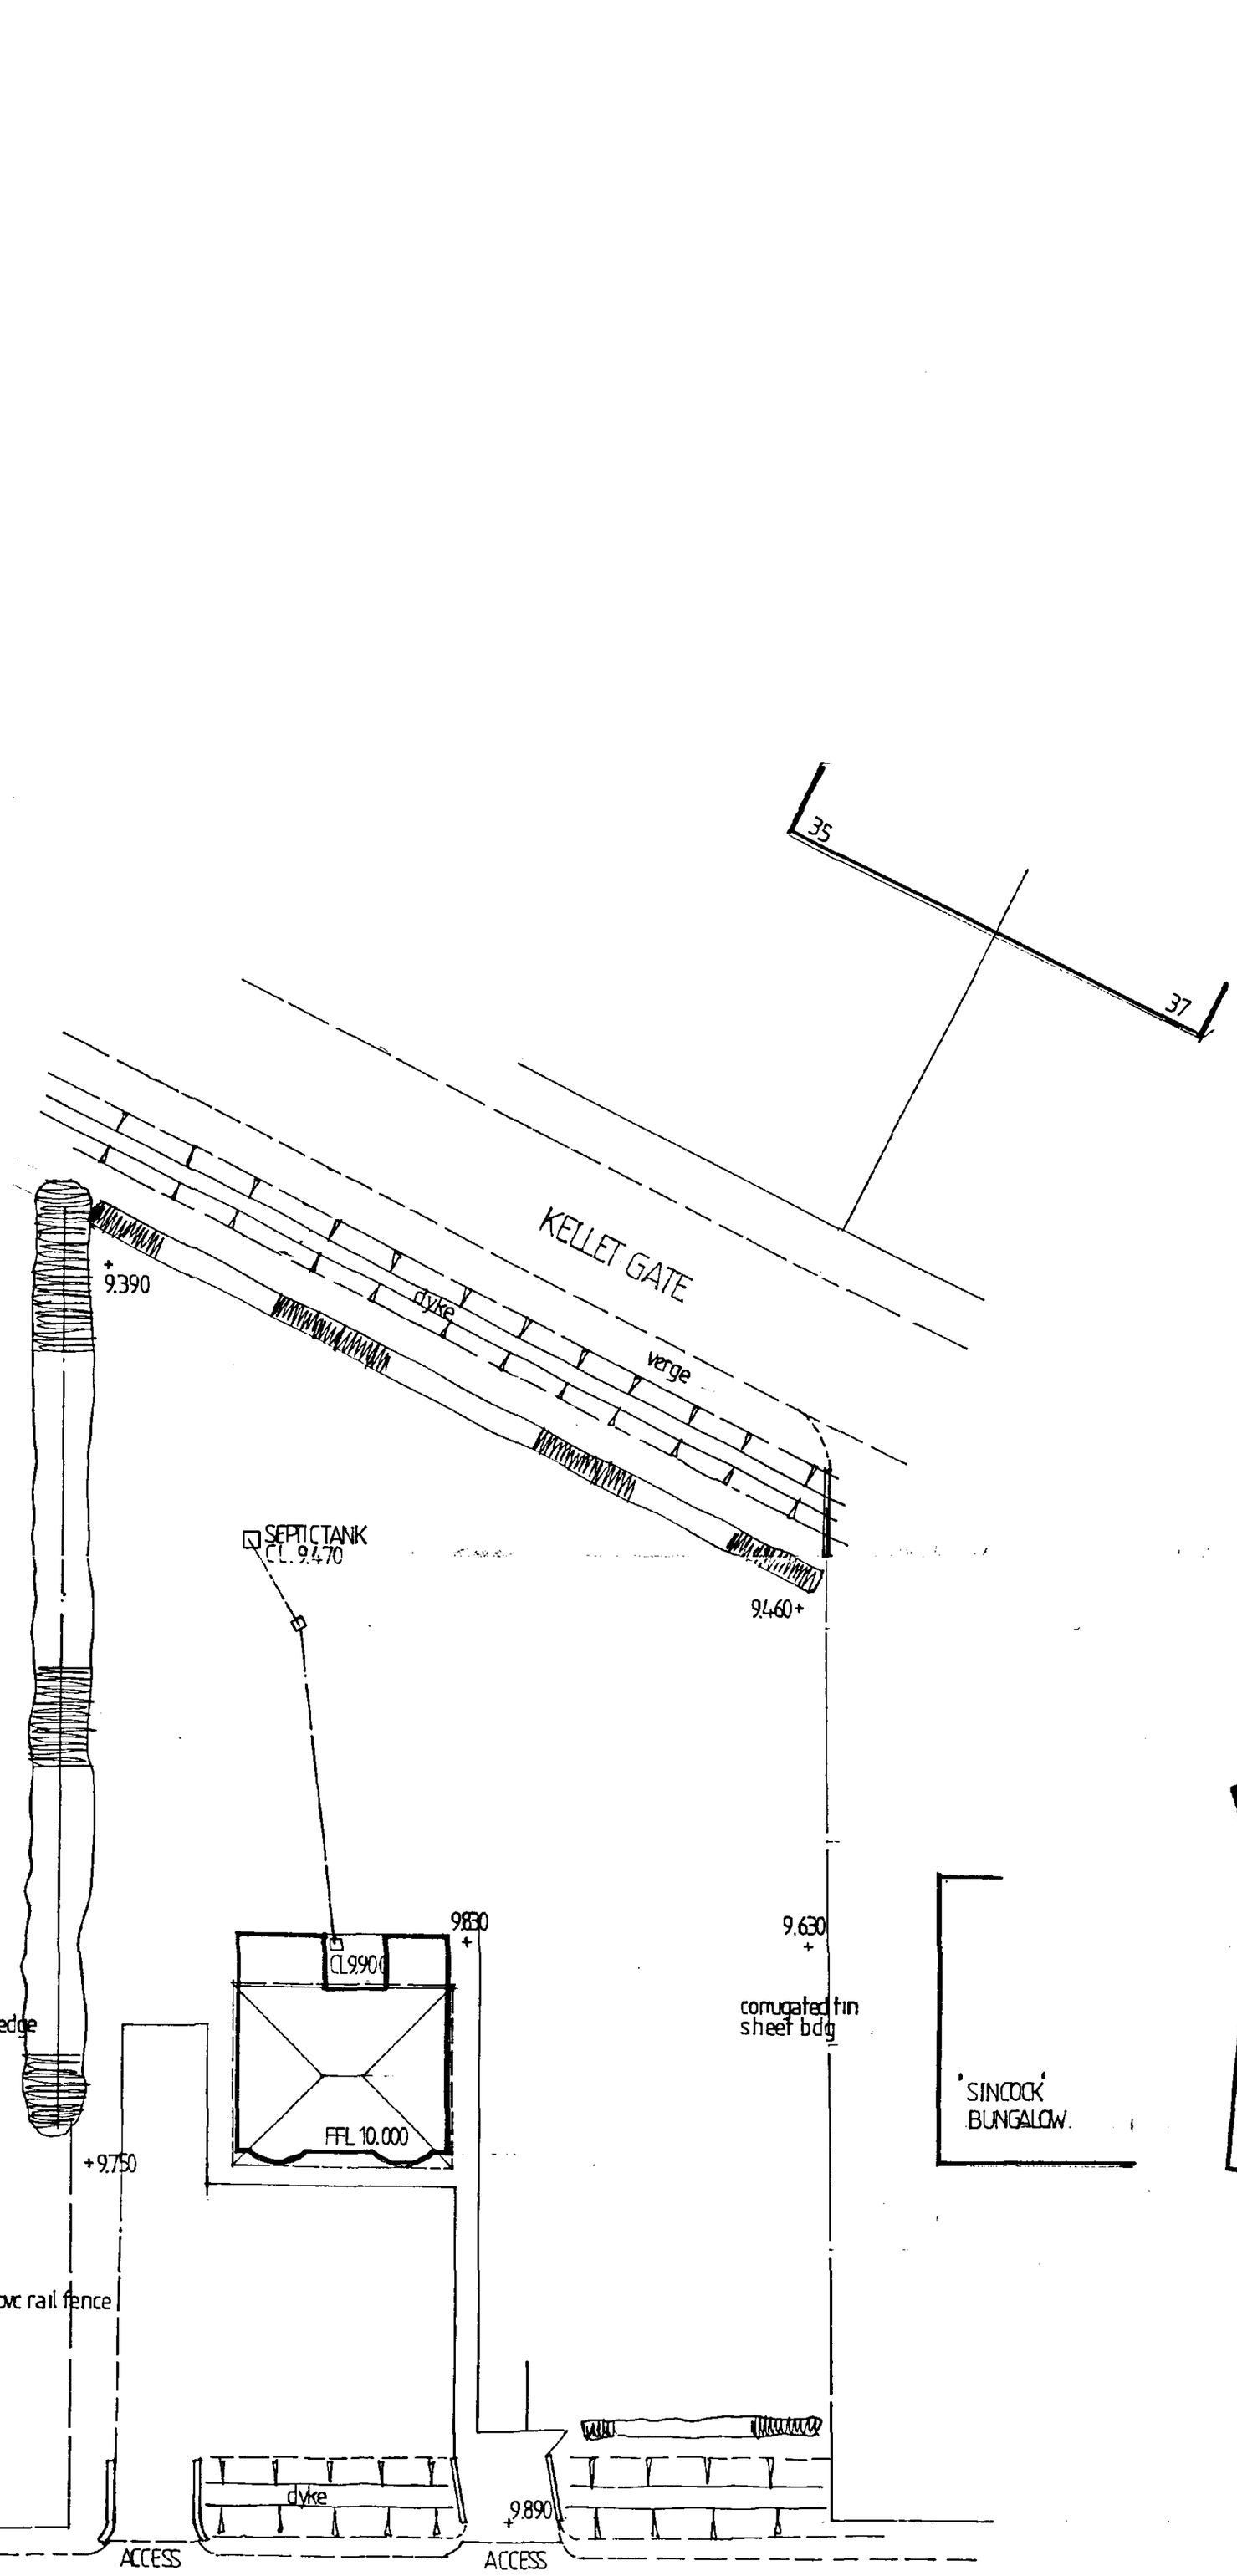


SITE LAYOUT 1:200


SHDC
Planning & Development
- 5 DEC 2002
Ref 13281/02

Client
CASTLE BUILDING LTD

Job Title
PROPOSED DWELLING
RANGELL GATE LOW FULNEY
SPALDING

Morley Newborn
architectural technicians
16a Portland Street Lincoln LN5 7JX Tel. Lincoln (0522) 542589
Fax. No. (0522) 530652

Date DEC 2002
Scale 1:200
Drawing No. 1771.02.1

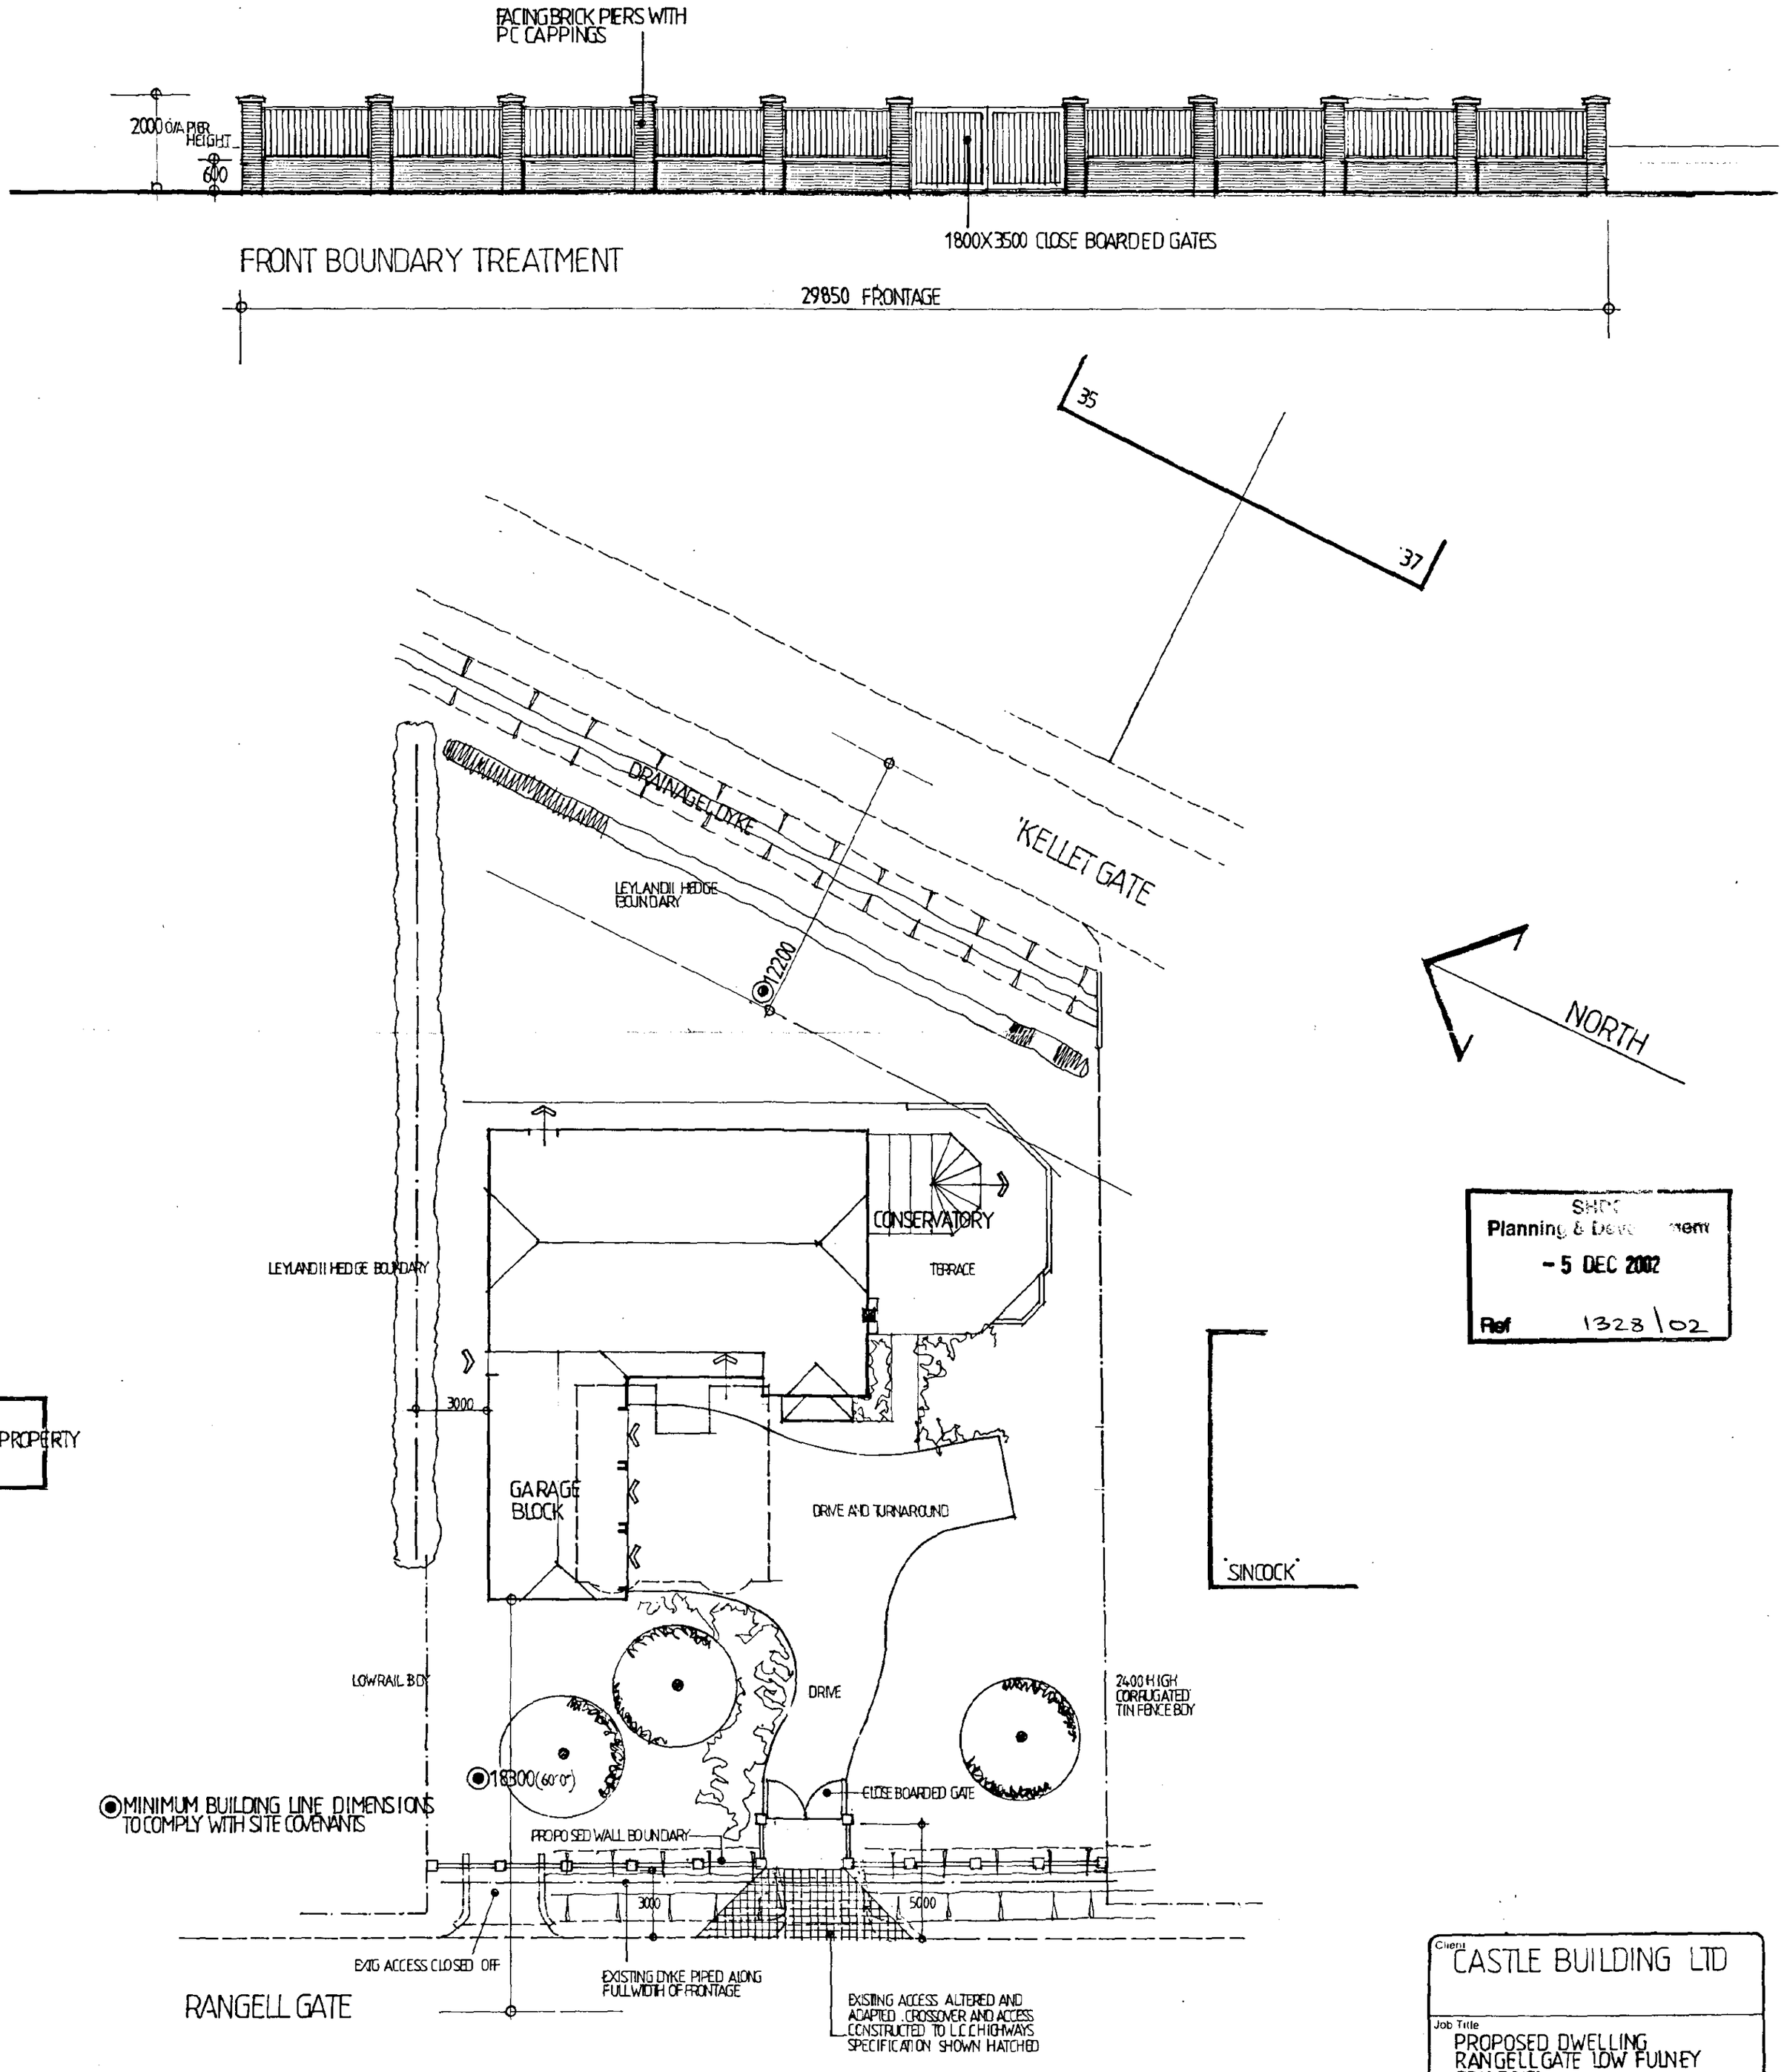

SHDC
Planning & Development
- 5 DEC 2002
Ref 1328/02

SITE LAYOUT 1·200

Client
CASTLE BUILDING LTD

Job Title
PROPOSED DWELLING
RANGELLGATE LOW FULNEY
SPALDING


Morley Newborn
architectural technicians
16a Portland Street Lincoln LN5 7JX Tel. Lincoln (0522) 542589
Fax. No. (0522) 530652

Date DEC. 2002
Scale 1:200
Drawing No. 1771.02.3


PROPOSED DWELLING : LOW FULNEY



WEST

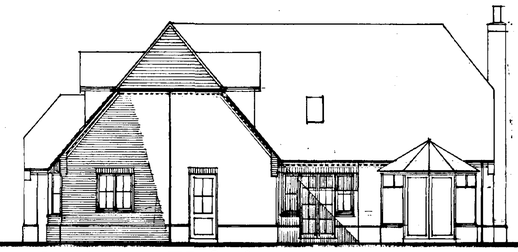

SOUTH

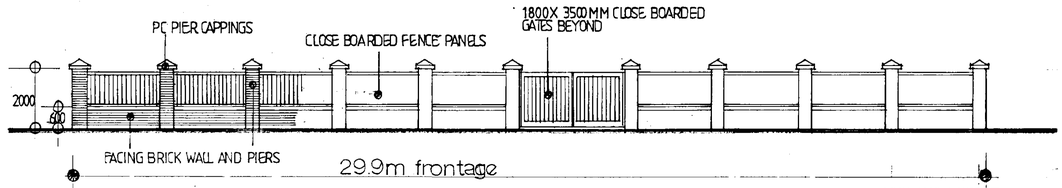


FRONT BOUNDARY TREATMENT TO RANGELL GATE
1.100

Client
CASTLE BUILDING LTD


Job Title
replacement dwelling
Rangell Gate. Low Fulney
Spalding

Morley Newborn
architectural technicians
16a Portland Street Lincoln LN5 7JX Tel. Lincoln (0522) 542569
Fax. No. (0522) 530652


Date Feb 2003 Scale 1:100
Drawing No 1771.02.4

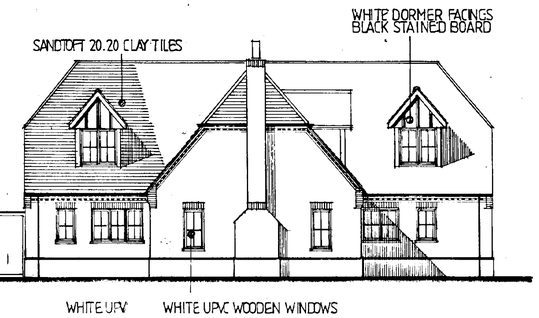


EAST

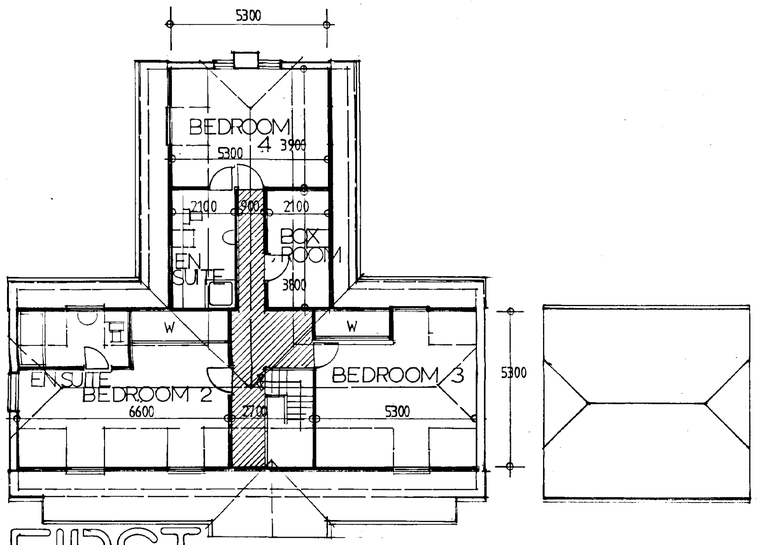


FIRST

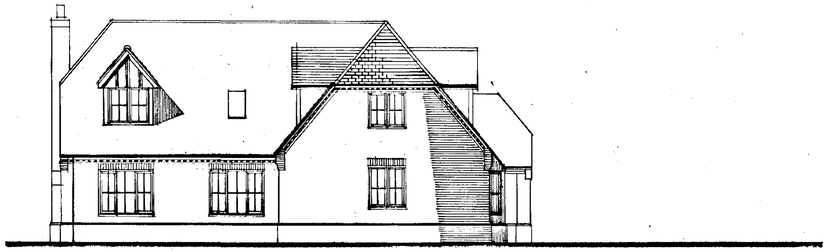


NORTH

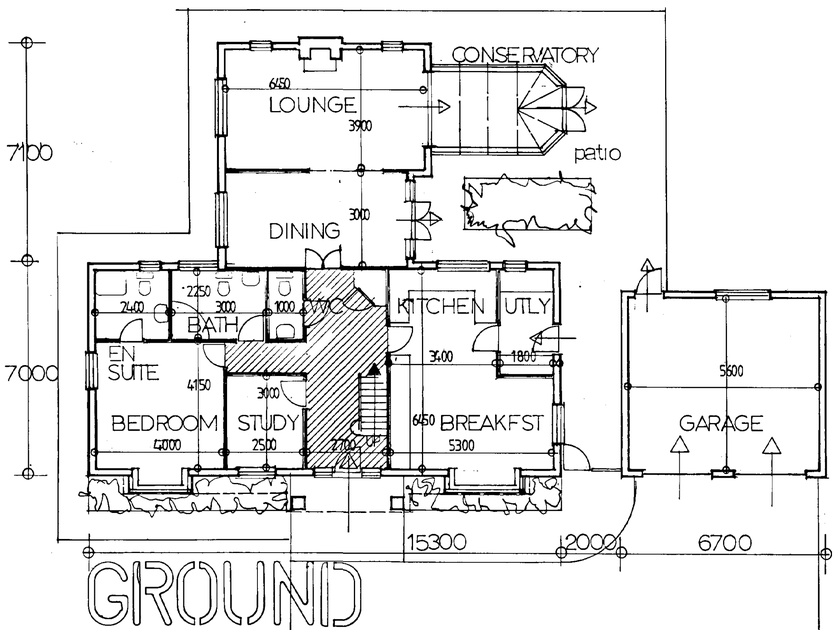

GROUND

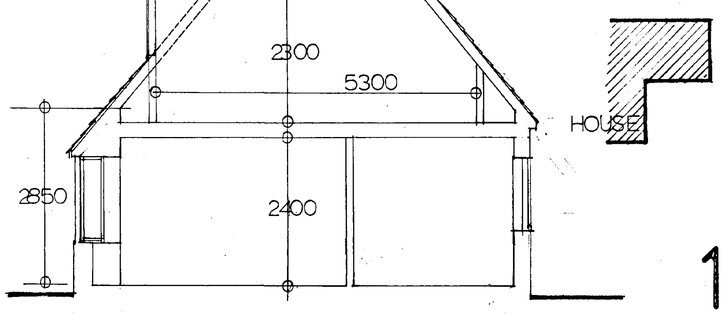

CROSS SECTION

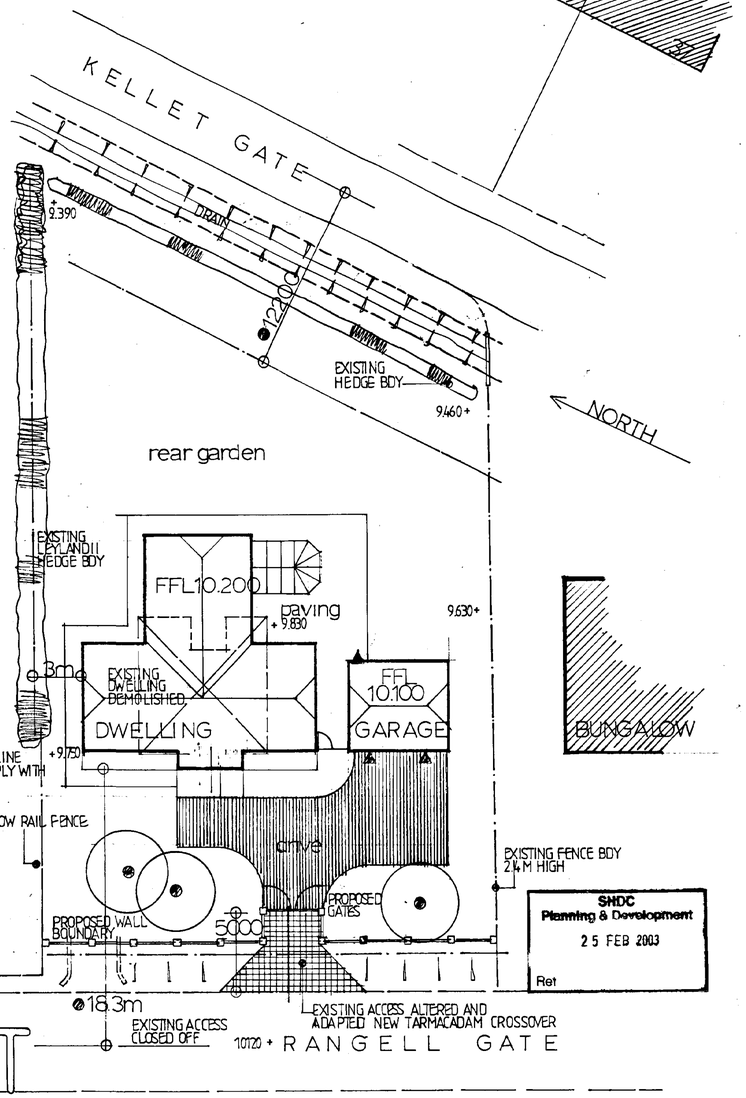


1:200
SITE LAYOUT


SHDC
Planning & Development
25 FEB 2003
Ref

PROPOSED DWELLING : LOW FULNEY




WEST

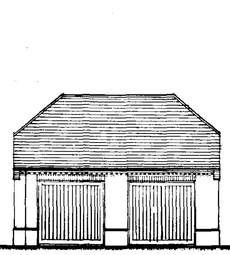


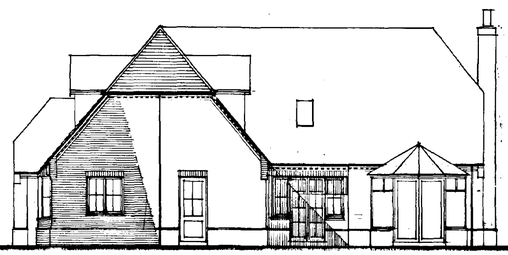


SOUTH

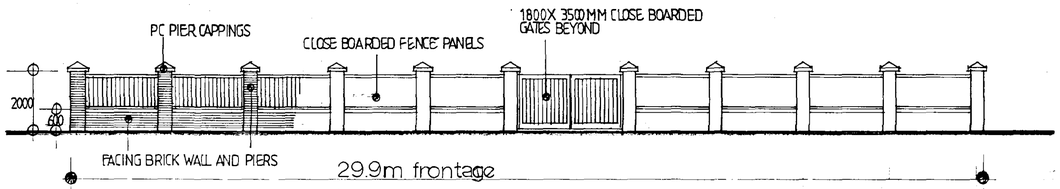


FRONT BOUNDARY TREATMENT TO RANGELL GATE
1.100

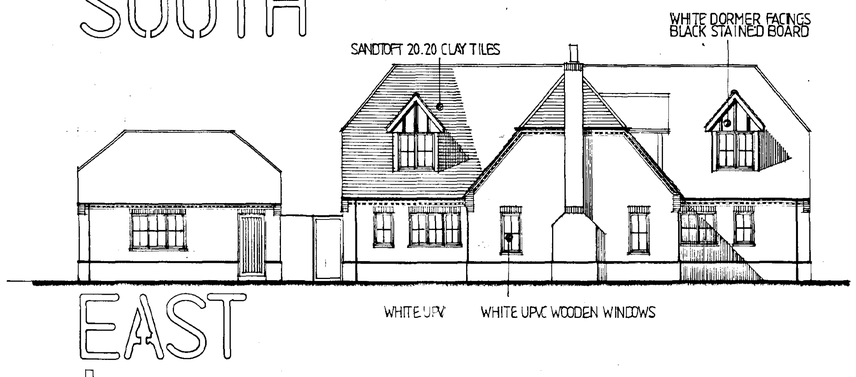


EAST

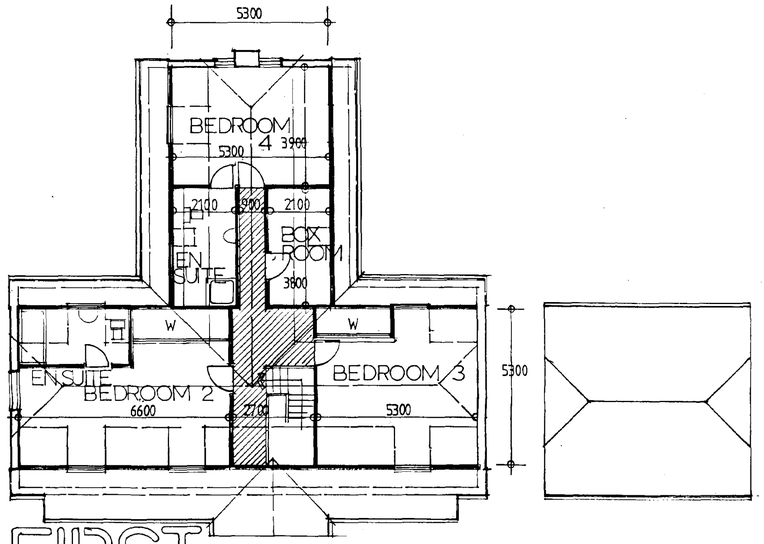


FIRST

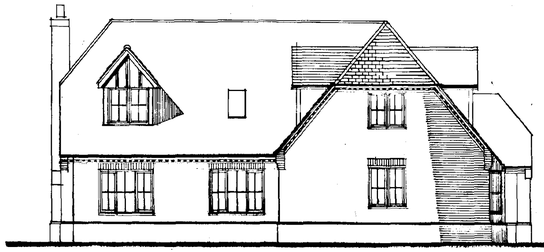


NORTH

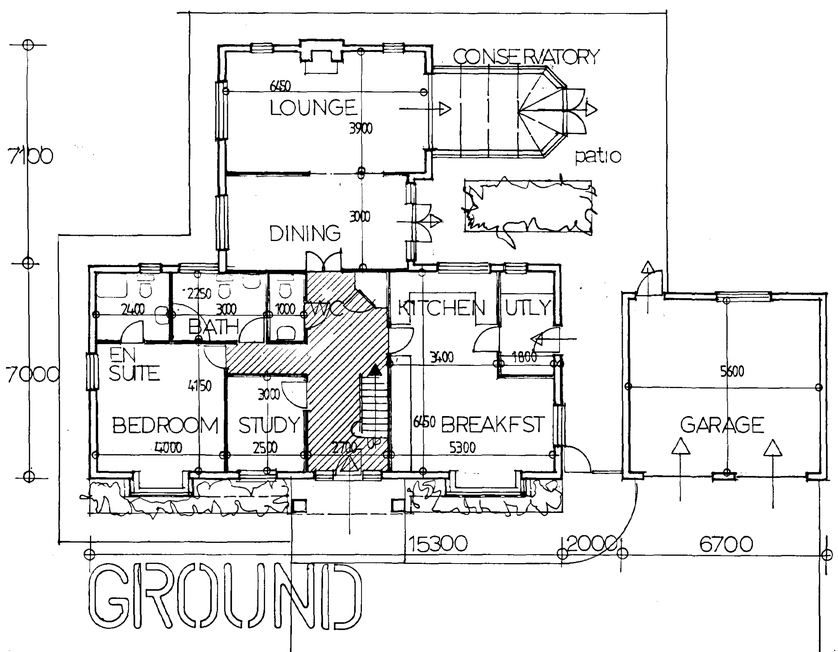

GROUND

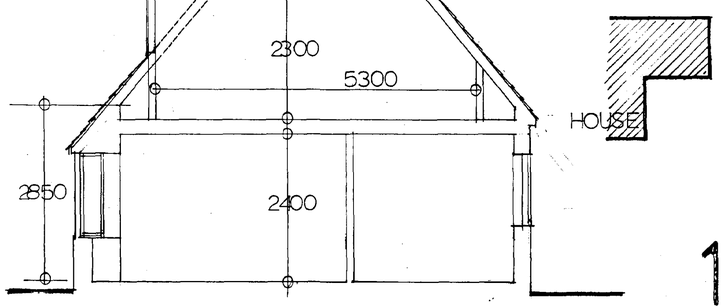

CROSS SECTION

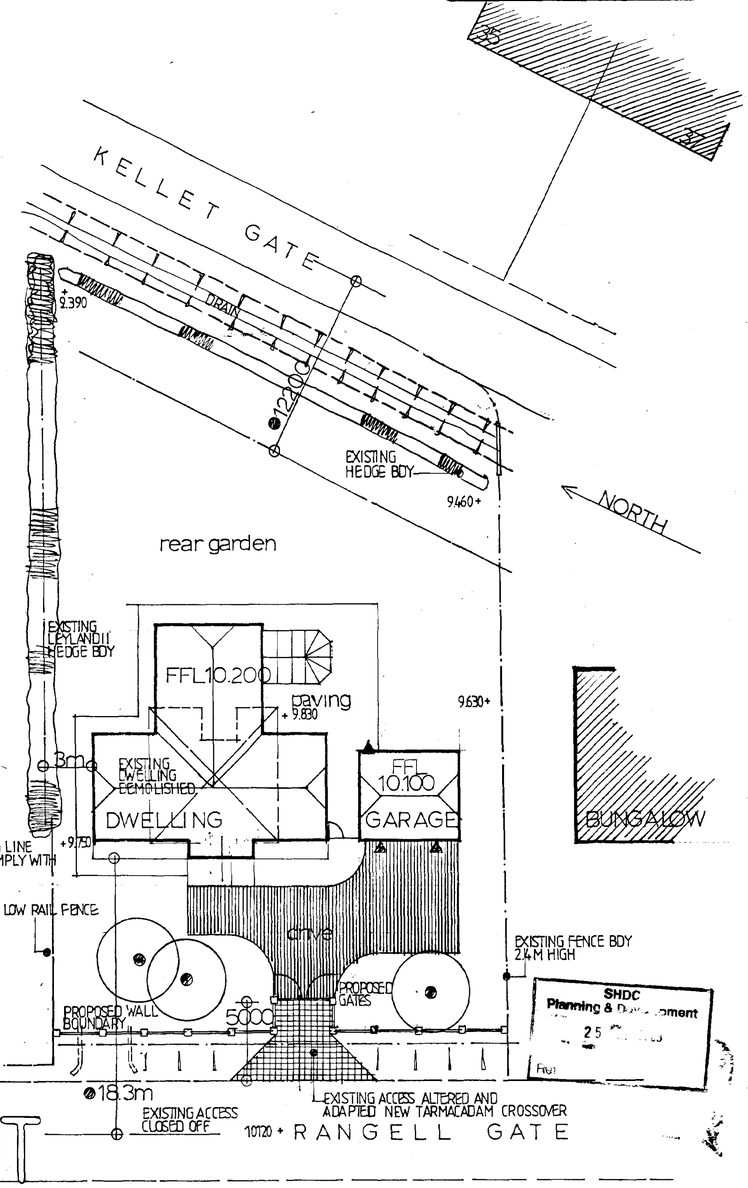

1:200
SITE LAYOUT

SHDC
Planning & Development
25

Client
CASTLE BUILDING LTD

Job Title
replacement dwelling
Rangell Gate. Low Fulney
Spalding


Morley Newborn
architectural technicians
16a Portland Street Lincoln LN5 7JX Tel. Lincoln (0522) 542500
Fax. No. (0522) 530652

Date Feb 2003 | Scale 1:100
Drawing No 1771.02.4


PROPOSED DWELLING : LOW FULNEY



WEST

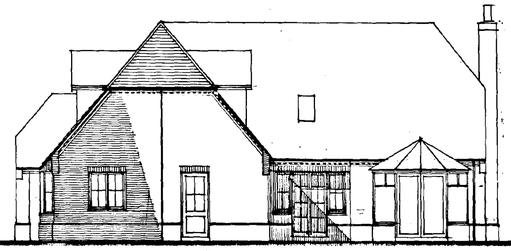


SOUTH

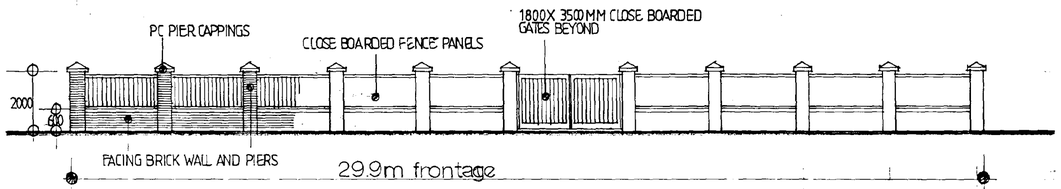


FRONT BOUNDARY TREATMENT TO RANGELL GATE
1.100




EAST

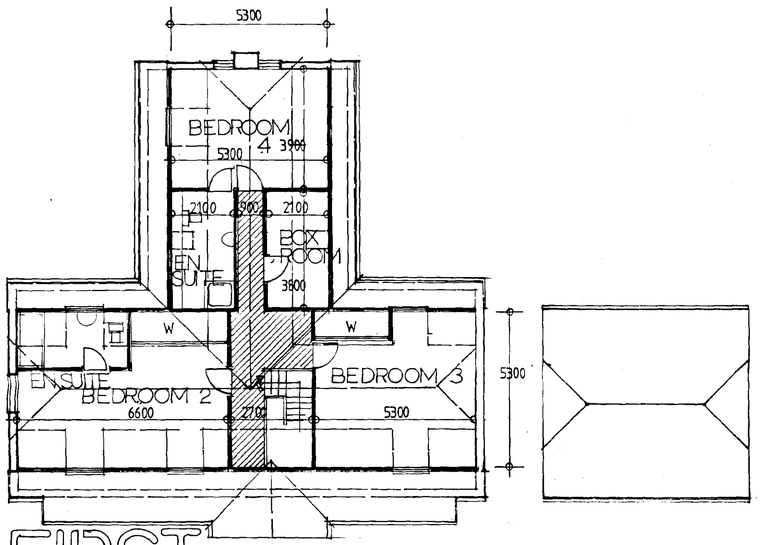


FIRST

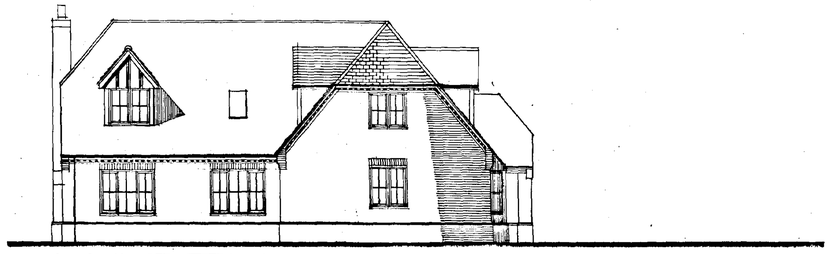


NORTH

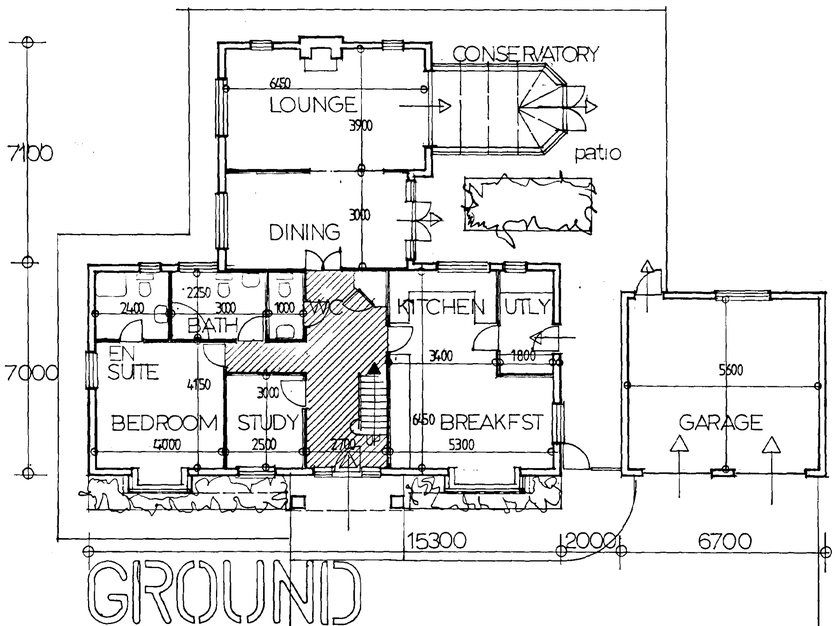

GROUND

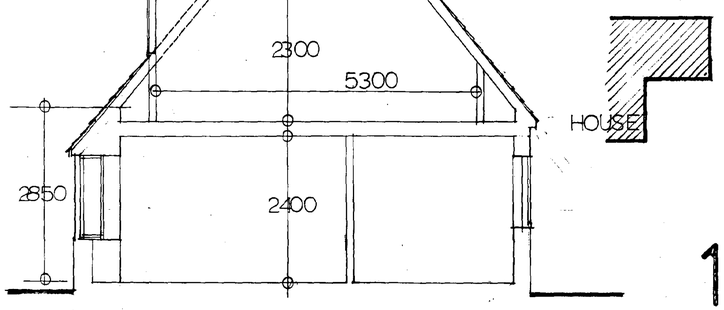

CROSS SECTION

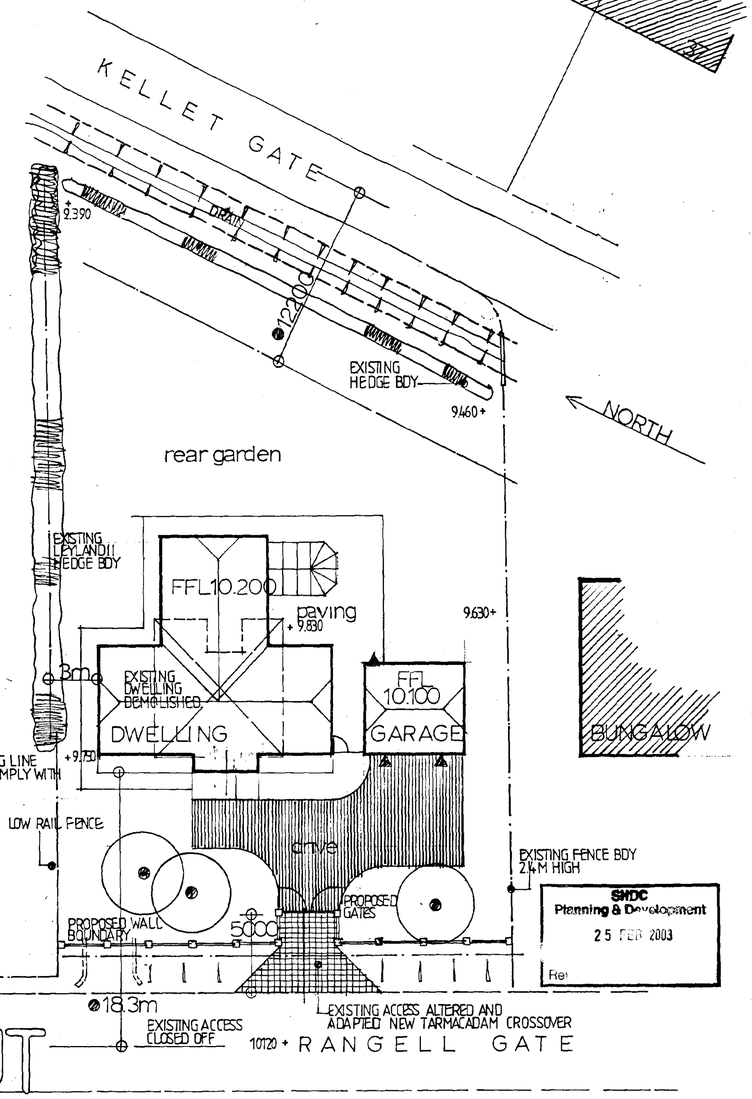

1:200
SITE LAYOUT

SHDC
Planning & Development
25 FEB 2003
Rec

Client
CASTLE BUILDING LTD

Job Title
replacement dwelling
Range llGate. Low Fulney
Spalding


Morley Newborn
architectural technicians
16a Portland Street Lincoln LN5 7JX Tel. Lincoln (0522) 542589
Fax. No. (0522) 530052

Date Feb 2003 Scale 1:100
Drawing No. 1771.02.4


PROPOSED DWELLING : LOW FULNEY




WEST

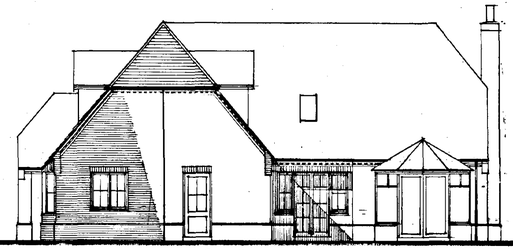


SOUTH

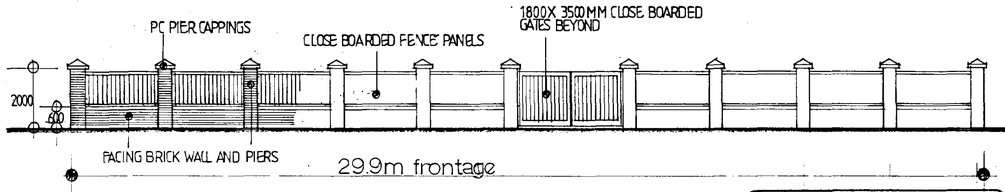


FRONT BOUNDARY TREATMENT TO RANGELL GATE
1.100

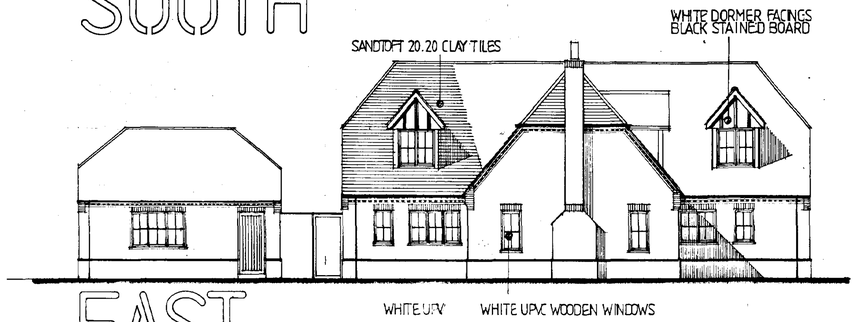


EAST

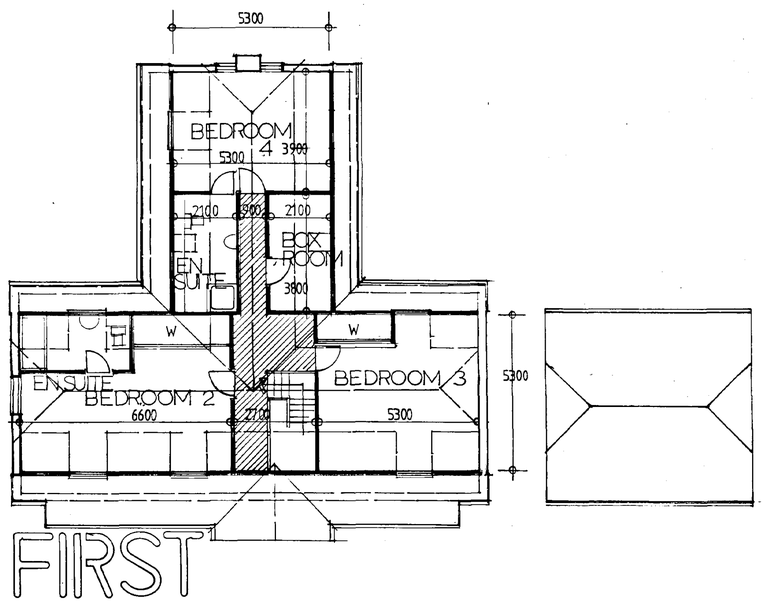


FIRST

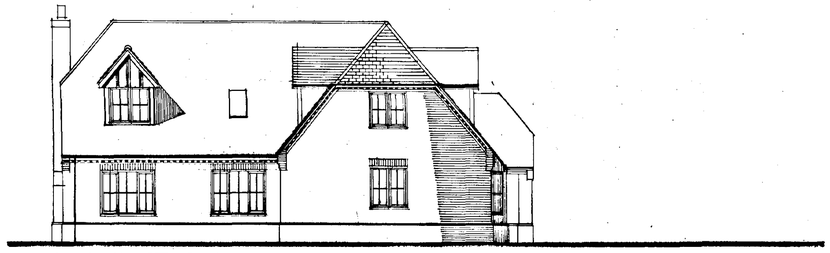


NORTH

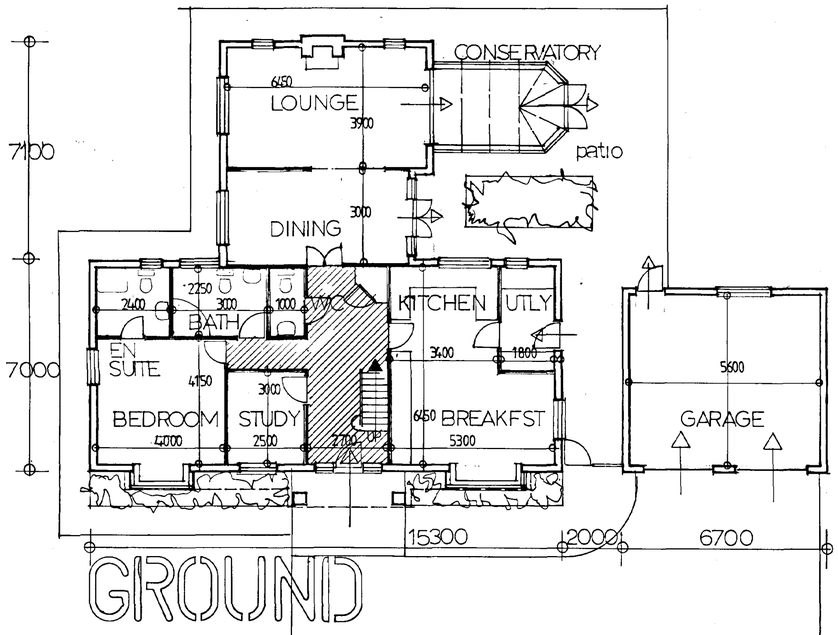

GROUND

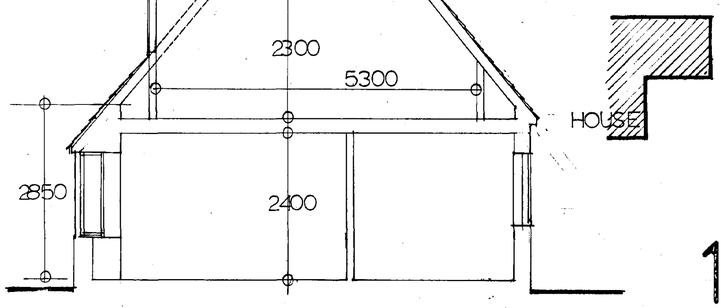

CROSS SECTION

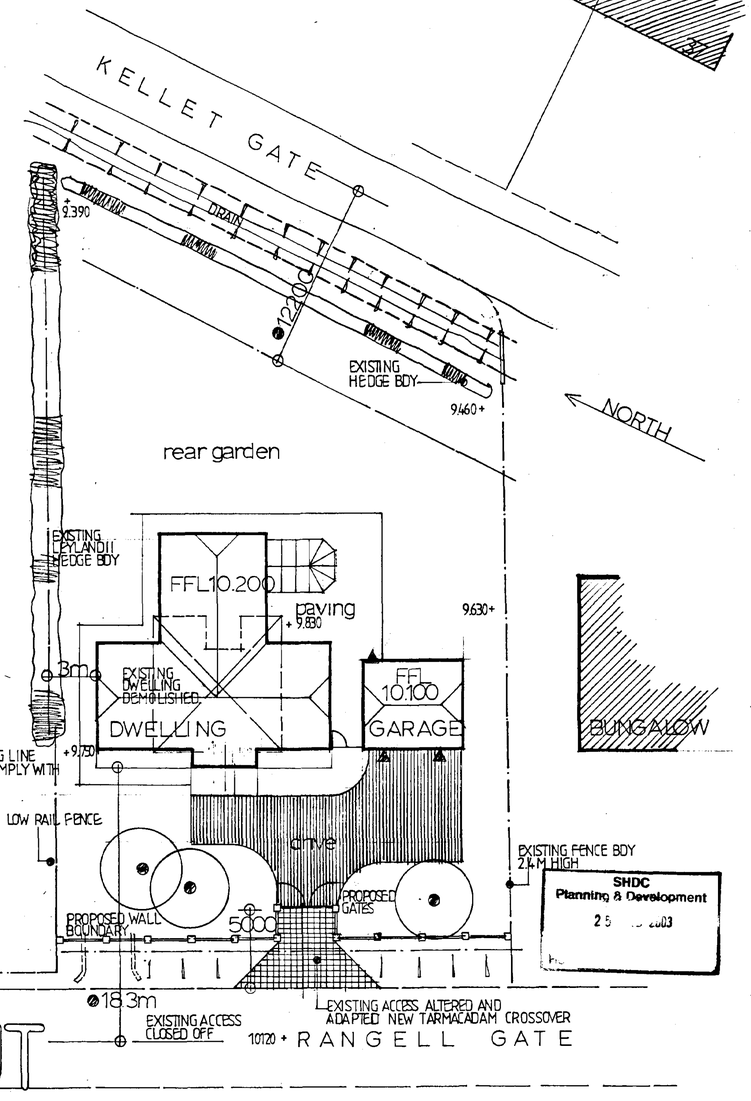

1:200

SITE LAYOUT


SHDC
Planning & Development
25 ... 2003

Client
CASTLE BUILDING LTD


Job Title
replacement dwelling
Rangell Gate. Low Fulney
Spalding

Morley Newborn
architectural technicians
16a Portland Street Lincoln LN5 7JX Tel. Lincoln (0522) 542589
Fax No. (0522) 530652

Date Feb 2003 Scale 1:100
Drawing No 1771.02.4

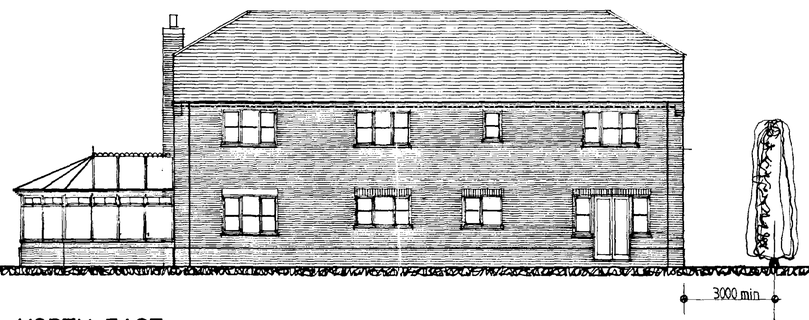

NORTH EAST

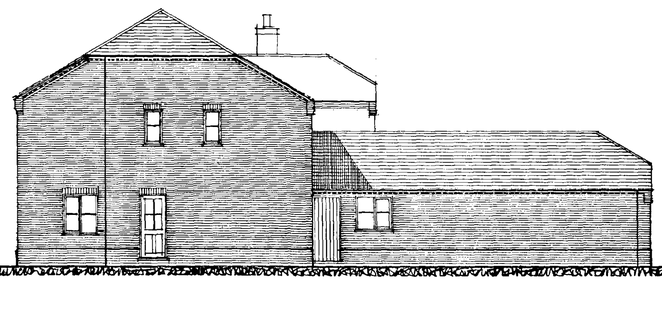


NORTH · WEST




SOUTH · WEST



SOUTH · EAST

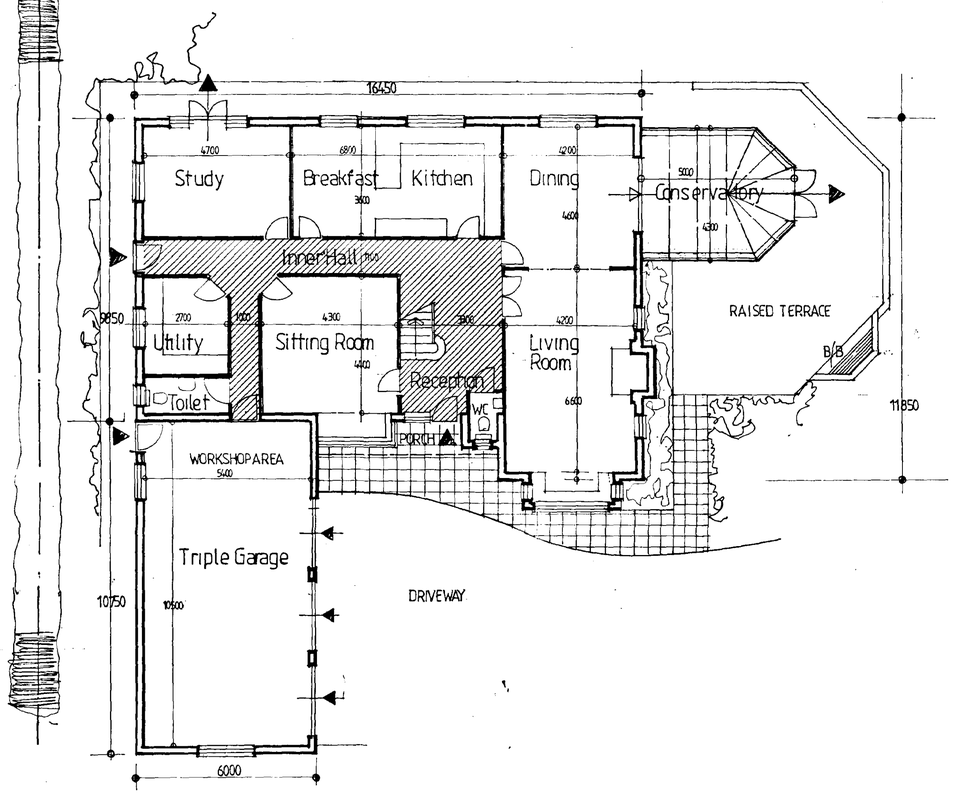

GROUND FLOOR PLAN

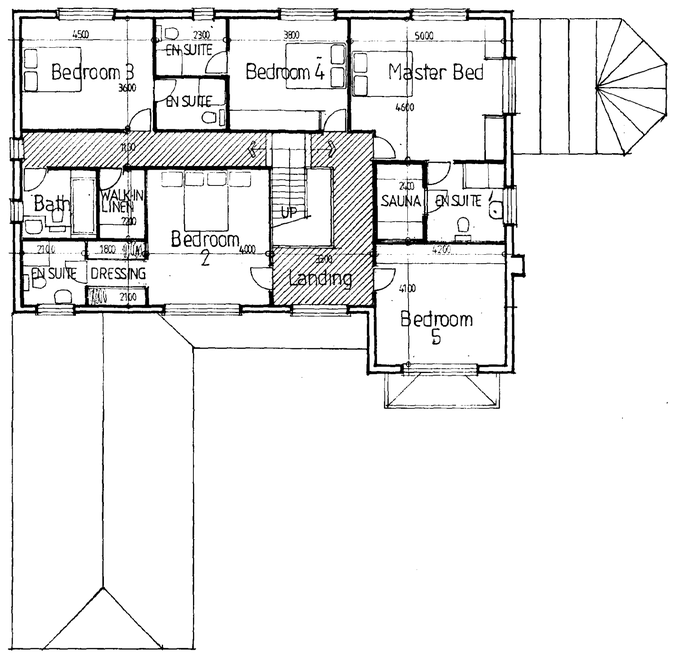

FIRST FLOOR PLAN

SHDC
Planning & Development
- 5 DEC 2002
Ref 1328/02

Client: CASTLE BUILDING LTD

Job Title: PROPOSED DWELLING
RANGELLGATE LOW FULNEY
SPALDING

Morley Newborn
architectural technicians
16a Portland Street Lincoln LN5 7JX Tel. Lincoln (0522) 542589
Fax No. (0522) 530652

Date: DEC. 2002
Scale: 1:100
Drawing No: 1771.02.2