
Est. 1770

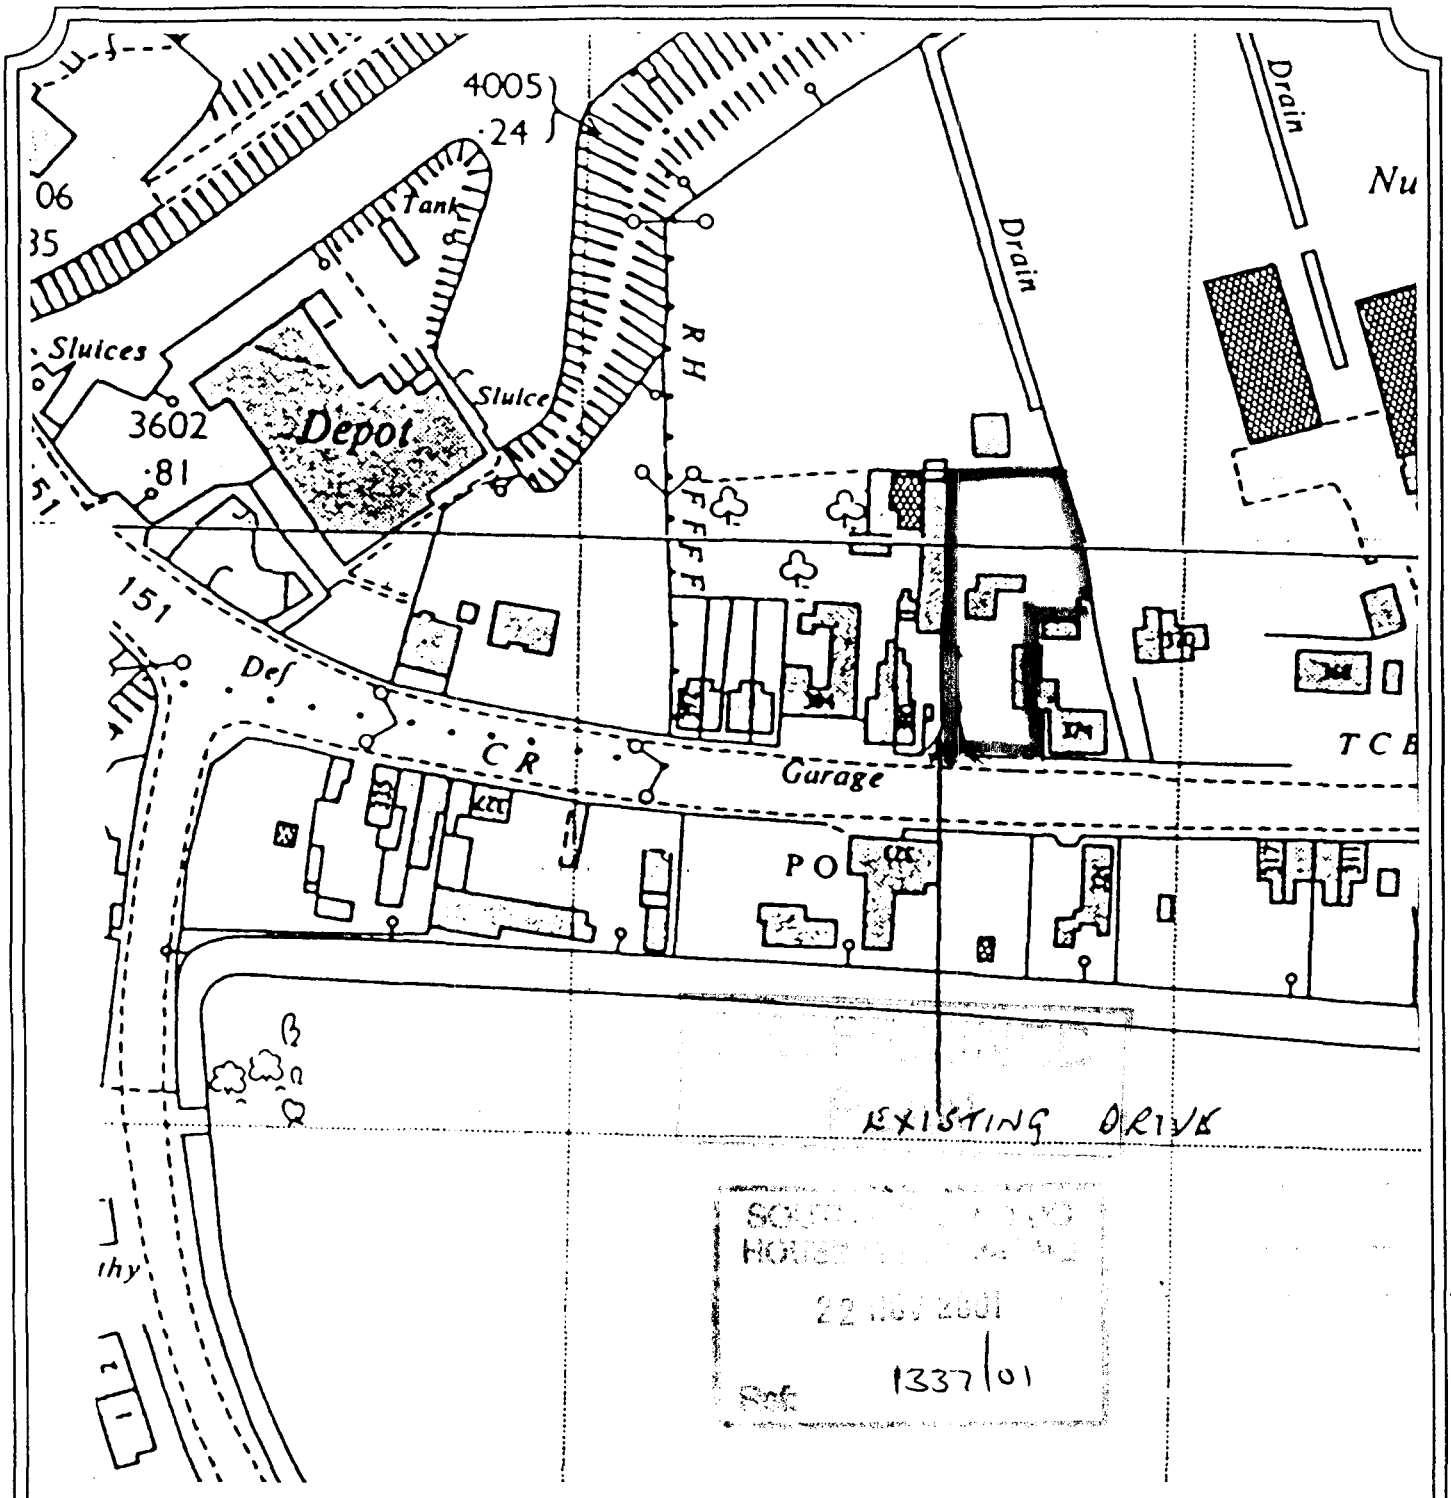

LONGSTAFF

TITLE: RESIDENTIAL DEVELOPMENT
ADJOINING 380 BOURNE ROAD
PODE HOLE, SPALDING, LINCS.

OUR REF: JJA/Freir/S4691

DATE: September 2000

N

This plan is provided for identification purposes only and although based on the Ordnance Survey, its accuracy is not guaranteed. It is reproduced from the Ordnance Survey Map with the permission of the Controller of H.M. Stationery Office.

Licence No.: ES 759066


Reconstituted blue/grey slate effect

White UPVC fascia & soffit


Red stock facework effect

Plain tiles - slate grey

White UPVC windows

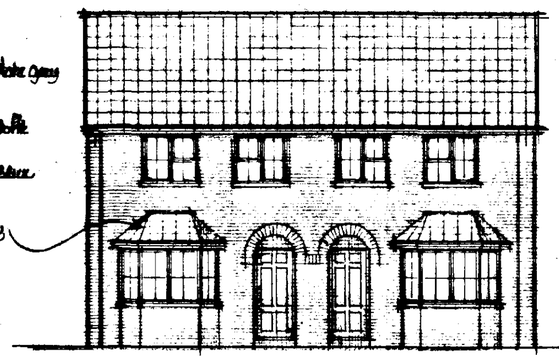

south

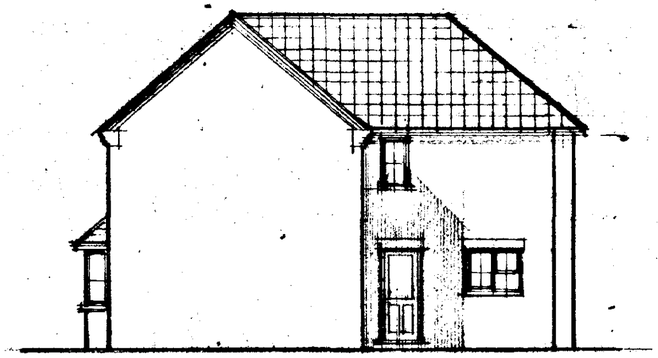


east


West elevation as above but of opposite hand.




north

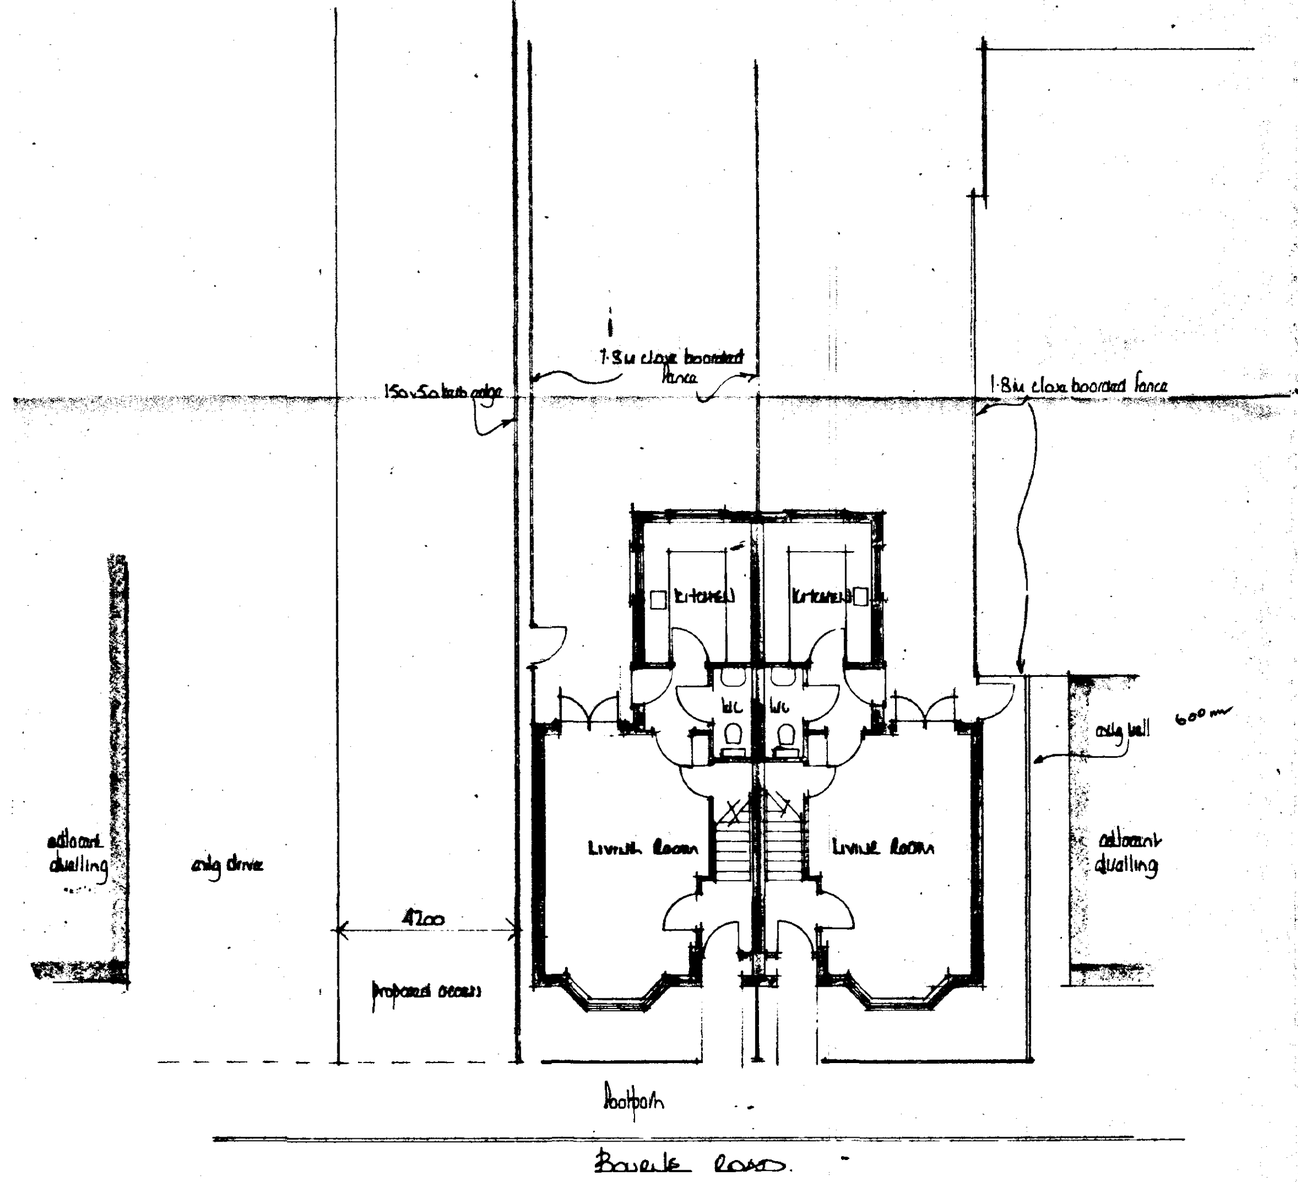

ground floor

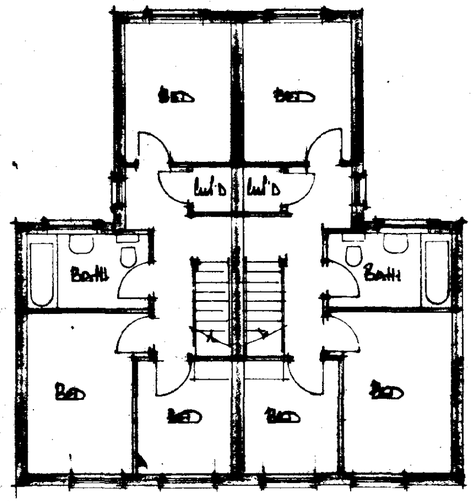

first floor

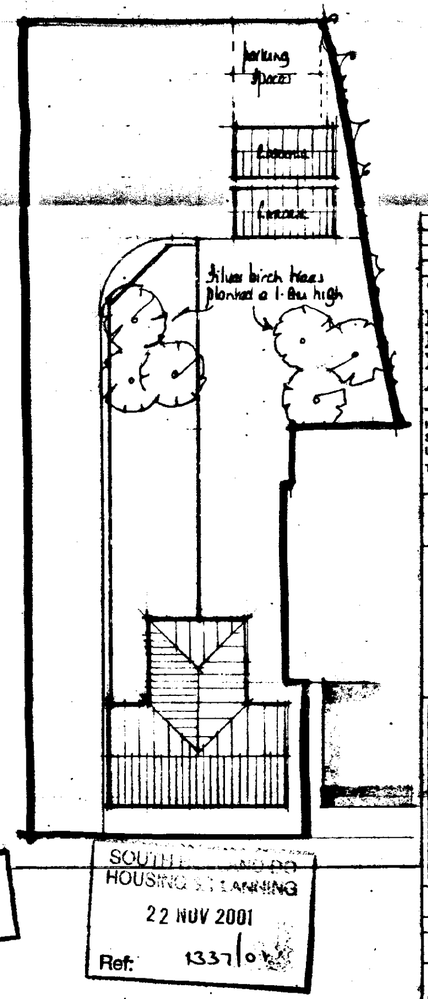

block plan

DETERMINED PLAN

SOUTH KESTEVEN DISTRICT COUNCIL
HOUSING & PLANNING
22 NOV 2001
Ref: 1337/01

A		
	Date	Revisions

© copyright

East Midlands Design Associates
"Willow Lodge",
Horseshoe Road,
Spalding,
Lincs. PE11 3JA
Tel: Spalding (01775) 767988

Client: MR & MRS R.W


Job Title: RESIDENTIAL DEVELOPMENT AT BOURNE ROAD, POOR HOLE, SPALDING.

Drawing Title: PLANS & ELEVATIONS


Scale: 1:100, 1:250


Date: NOV 01 | Drawn by: AL

Dwg. No. 01/26/01 | Rev

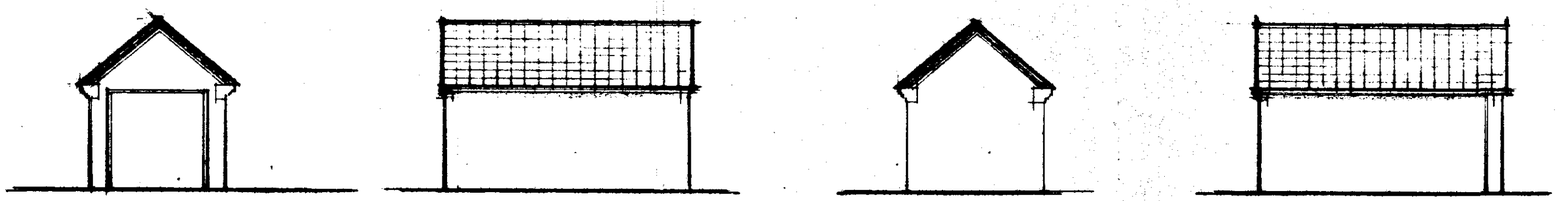


west north east south

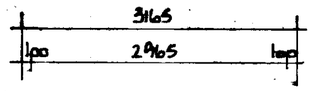

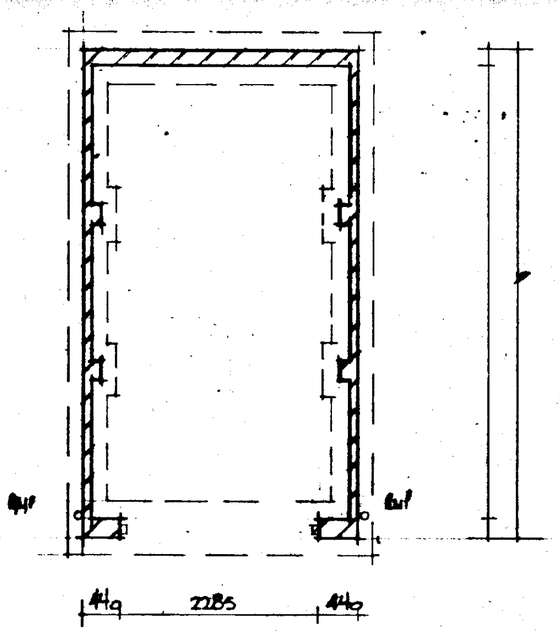

floor plan

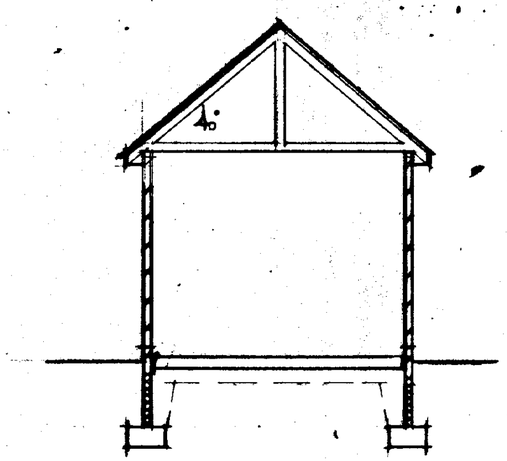

section

DETERMINED PLAN

SOUTH HOLLAND DC HOUSE ENGINEERING
22 NOV 2001
Ref: 1337/01

A	Date	Revisions

© copyright

East Midlands Design Associates
"Willow Lodge",
Horseshoe Road,
Spalding,
Lincs PE11 3JA
Tel: Spalding (01775) 767988

Client
Mr M. Pomeroy

Job Title
Residential Development at Gosberton Road, Pode Hole, Spalding

Drawing Title
Plans, Elevations and Sections of Garage

Scale 1:50 & 1:100

Date Nov 01 | Drawn by AEL

Drg No 01/26/02 | Rev