

Existing Front Elevation
Scale 1:100




Existing Side Elevation
Scale 1:100




Existing Rear Elevation
Scale 1:100



Proposed Front Elevation
Scale 1:100

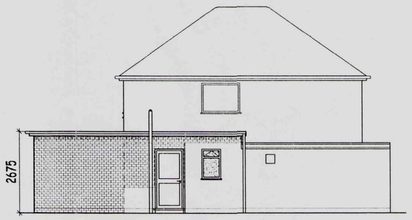

Proposed Side Elevation
Scale 1:100

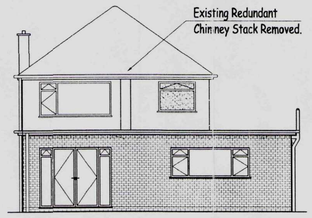


Proposed Rear Elevation
Scale 1:100

FACING BRICKWORK :
All elevations to match existing type & colour, as near as possible.


NEW WINDOWS :
PVCu white frames c/w double glazed 'K' glass sealed units to match existing.

NEW RWP's / GUTTERS, FASCIAS & SOFFITS :
White PVCu, Swish, to match existing.

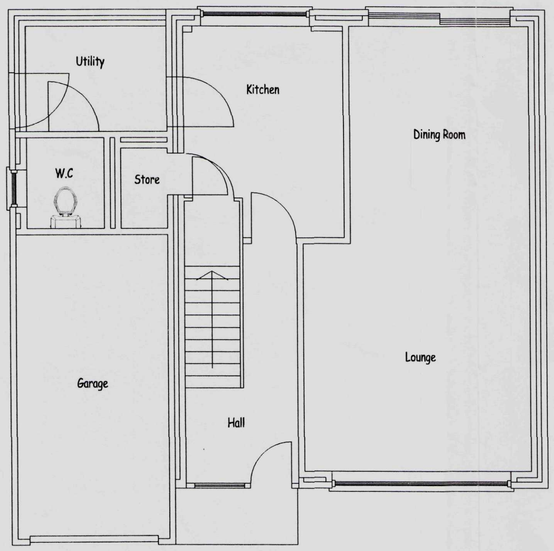

Existing Ground Floor Layout
Scale 1:50

Site area (approx.) = 0.036ha

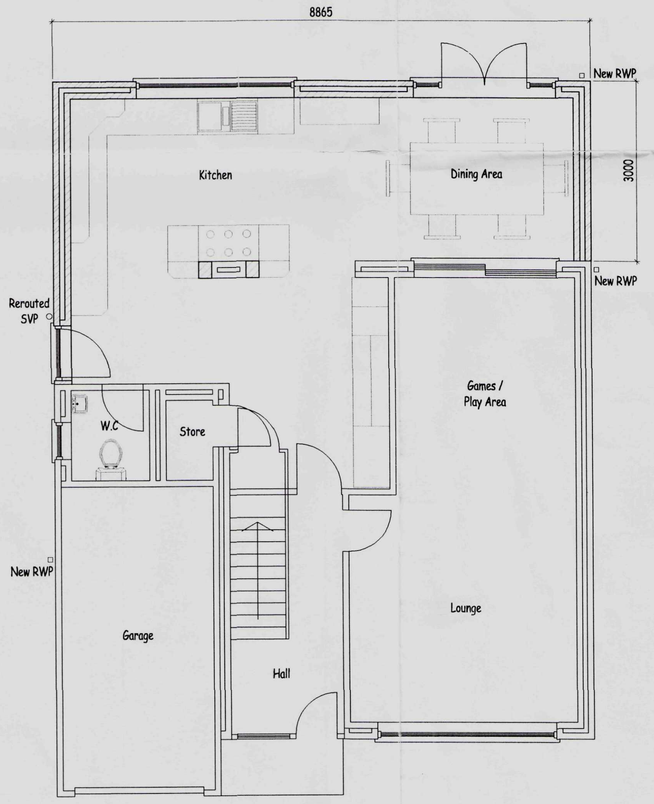

Proposed Ground Floor Layout
Scale 1:50

Proposed additional internal floor area = 22.5m2
Proposed additional external floor area = 26.6m2



Block Plan
Scale 1:500



Site Location Plan
Scale 1:2500

RECEIVED
0 6 OCT 2004

Planning & Development
- 6 OCT 2004
Ref: 1341/04

DETERMINED
PLAN

Proposed Ground Floor Extension
48 Sherwood Drive,
Spalding , Lincs.
For Mr & Mrs Bunn
Drawing No. 48SD / P01