

Contractor to check all Dimensions on site prior to ordering materials / commencing work.Do Not Scale from this Drawing - If in doubt then please ask

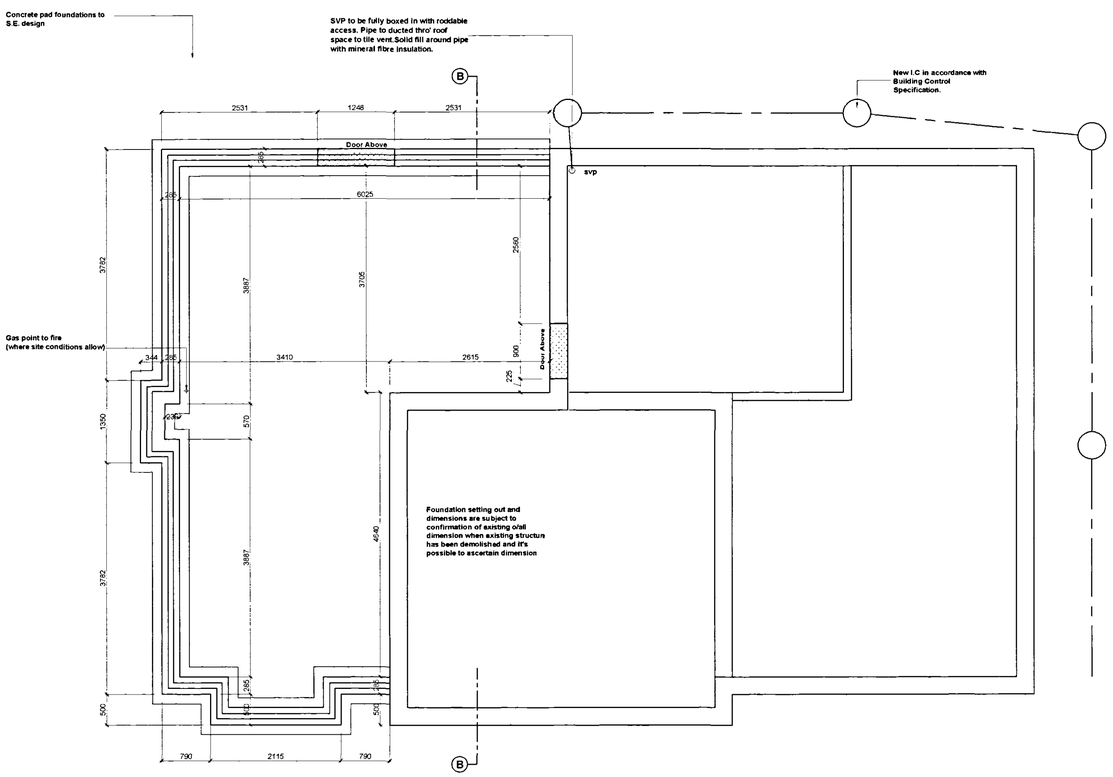


Foundation Plan
Scale 1:50

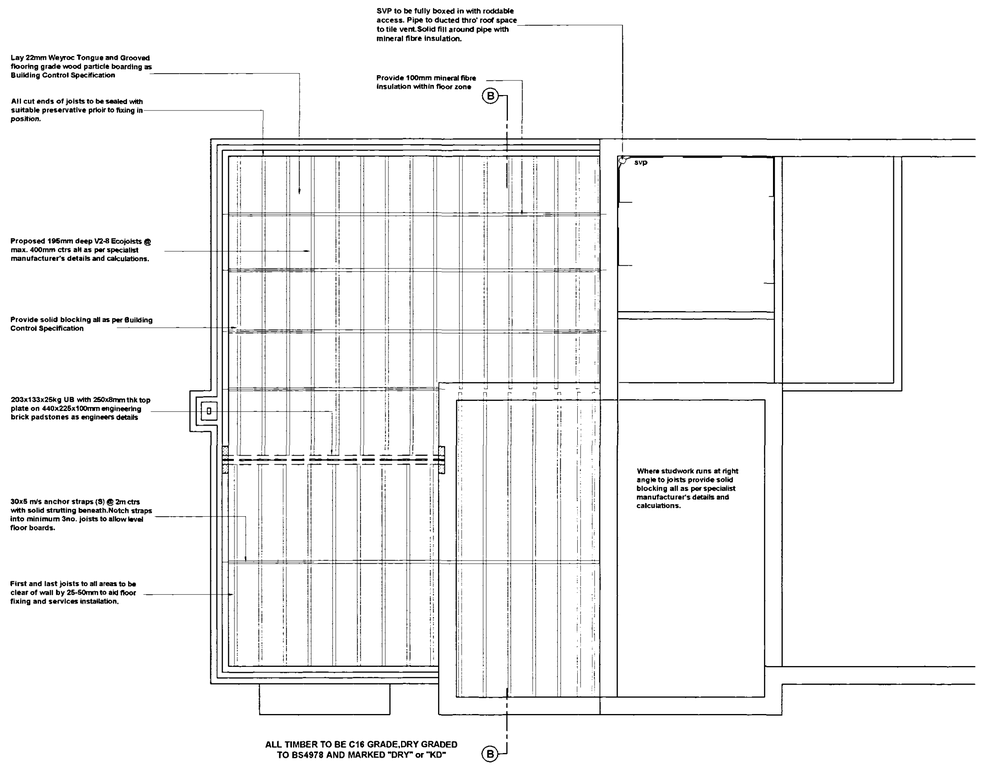

First Floor Joist Plan
Scale 1:50

NOTE:MANUFACTURER'S DETAILS & CALCULATIONS TO BE FORWARDED TO L.A's BUILDING CONTROL OFFICER FOR APPROVAL AT LEAST 7 DAYS PRIOR TO FIXING ON SITE

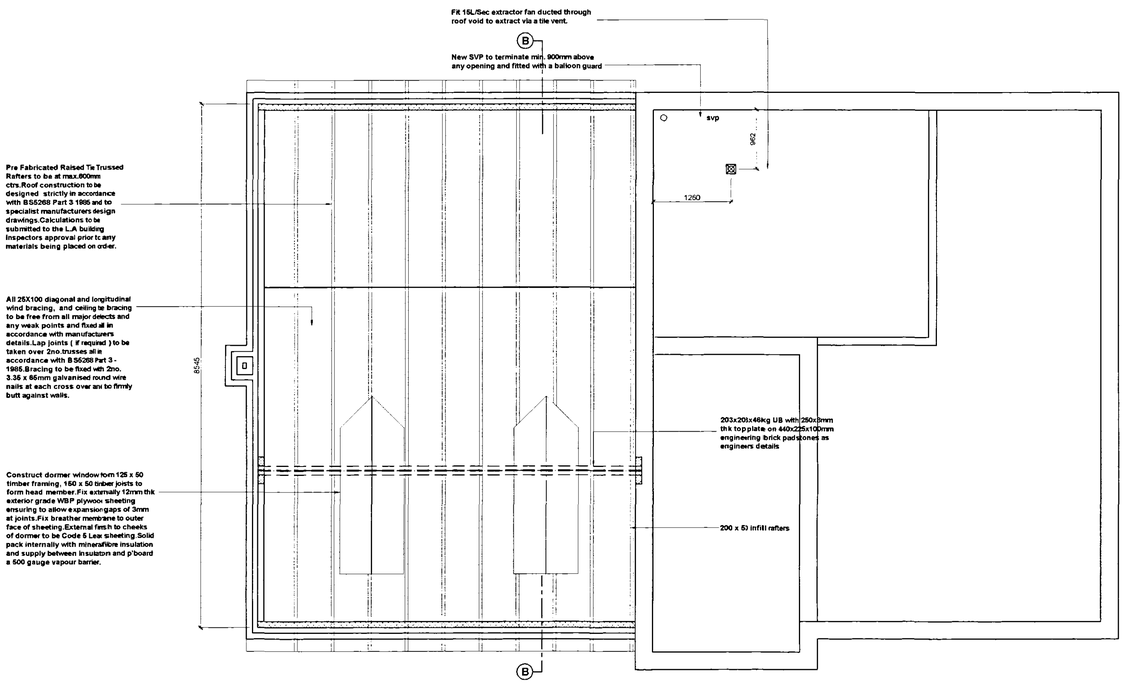

Roof Plan
Scale 1:50

NOTE:MANUFACTURER'S DETAILS & CALCULATIONS TO BE FORWARDED TO L.A's BUILDING CONTROL OFFICER FOR APPROVAL AT LEAST 7 DAYS PRIOR TO FIXING ON SITE

PLEASE NOTE:
Due to areas of the structure being covered, unexposed or otherwise inaccessible the notes / specifications of existing materials are subject to confirmation of site when it is feasible to expose the relevant areas of construction.

rev "A" - 13.09.07 - Width amended

GENERAL CONDITIONS
Contractors are resonsible for checking all dimensions on site when work commences and before ordering any materials.Any discrepancies should be brought to the attention of the Client for remedial action before commencing further.

All details shown are based on typical site conditions for that area, any abnormal conditions should be brought to the attention of the Client and Local Authority.

The notes shown are mainly to cover the requirements of Building Regulations and should not be treated as full specification.

No allowance has been made for any Structural Calculations.a "SAP" calculation, Soil Investigation or Flood Risk Assessment.If deemed necessary then these will be a chargeable extra.All steel beam sizes shown on drawing are all subject to confirmation from Structural Engineer.

All materials not specified to be of a standard suitable for the work proposed and be fit for purpose.All work to be in accordance with good building practise and all necessary BS codes for Workmanship on Building Sites.

Planning & Development
14 MAY 2007
Ref: 1341/07

APPROVED PLAN
Plan A1

DETERMINED PLAN

Client :
Mr M Wolfe
17 Hudson Road
Spalding
PE11 2FB

Site :
Proposed Two Storey Side Extension

remway Design Ltd
2 Red Lion Street
Spalding
P E 1 1 1 S X
Tel / Fax: 01775 768 921
Mobile : 07815 112 058
e-mail: jason@remwaydesign.co.uk

Date : Feb 07 | Scale : As Noted

Drawing No:
1124 - 03 "A"