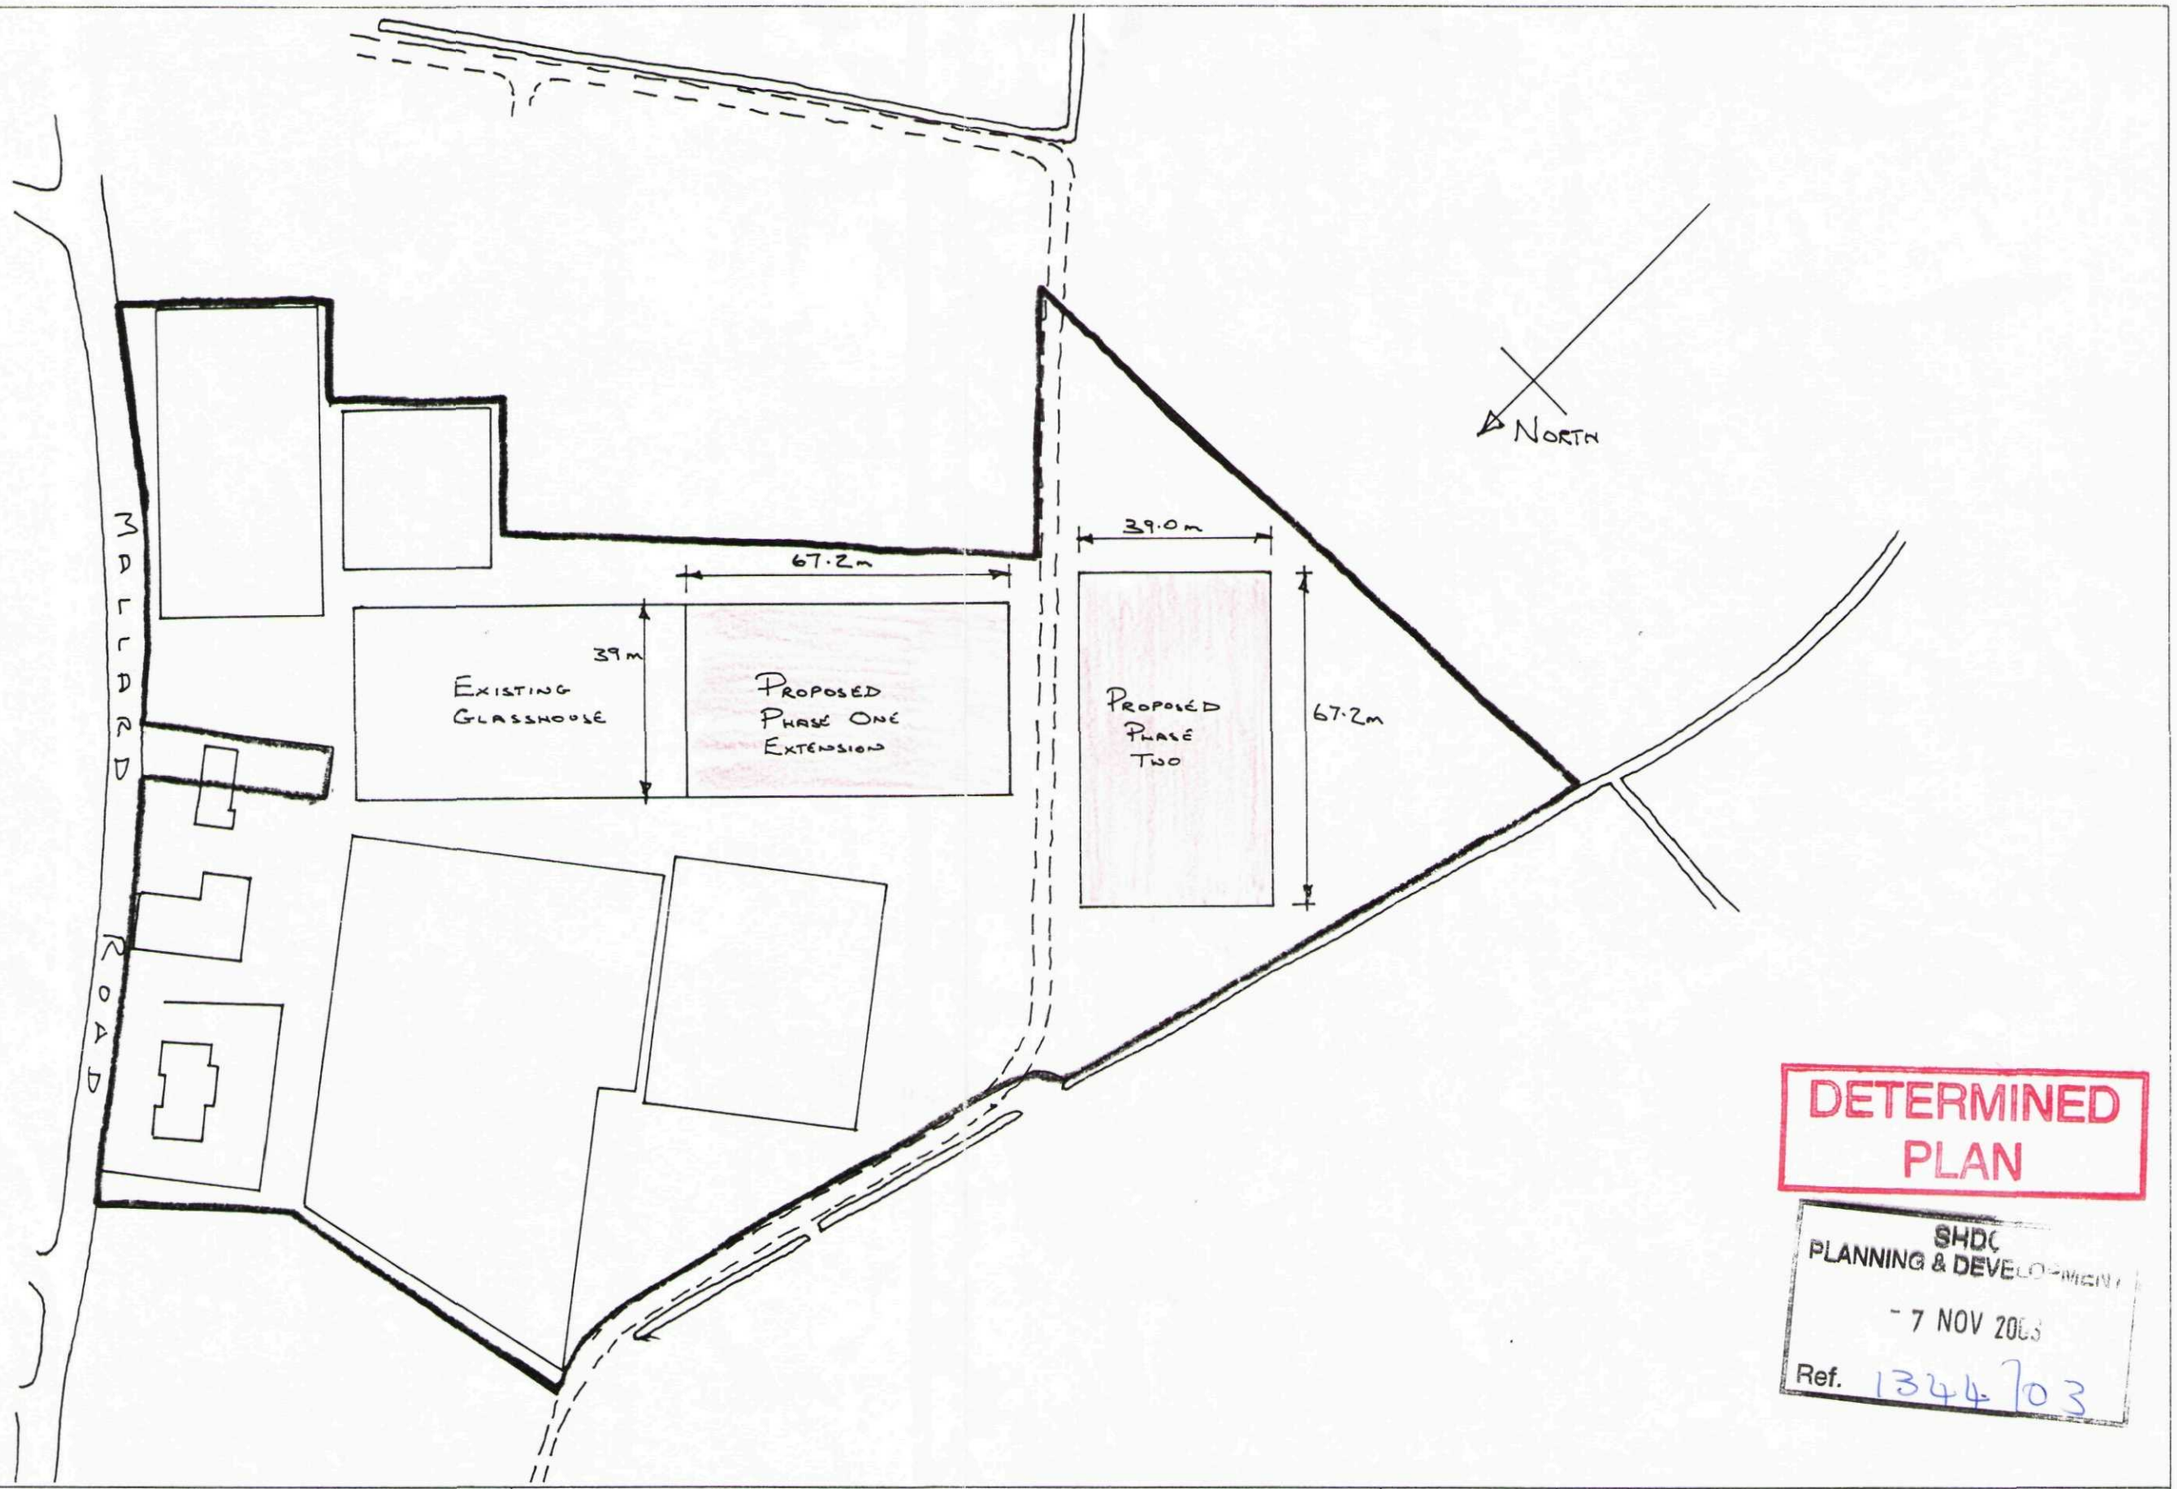


DETERMINED PLAN

SHDC PLANNING & DEVELOPMENT
- 7 NOV 2003
Ref. 1344/03

Drg. No. 2295/02/a			CLIENT West Nurseries, Low Fulney, Spalding	DATE Oct.03	**BRIDGE GREENHOUSES LTD**
			PROJECT Proposed Triple Span Venlo Glasshouse Extension - Site Plan	DRAWN N.W.	Park Lane, Donington Spalding, Lincs. PE11 4UE Tel: 01775 821191 Fax: 820306
				SCALE 1:1250	BRIDGE
No.	REVISION	DATE			