




West

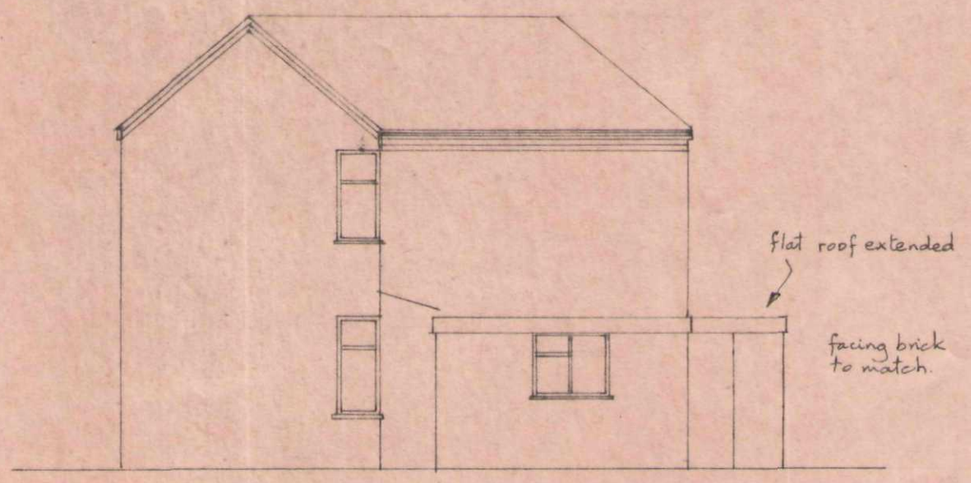


South

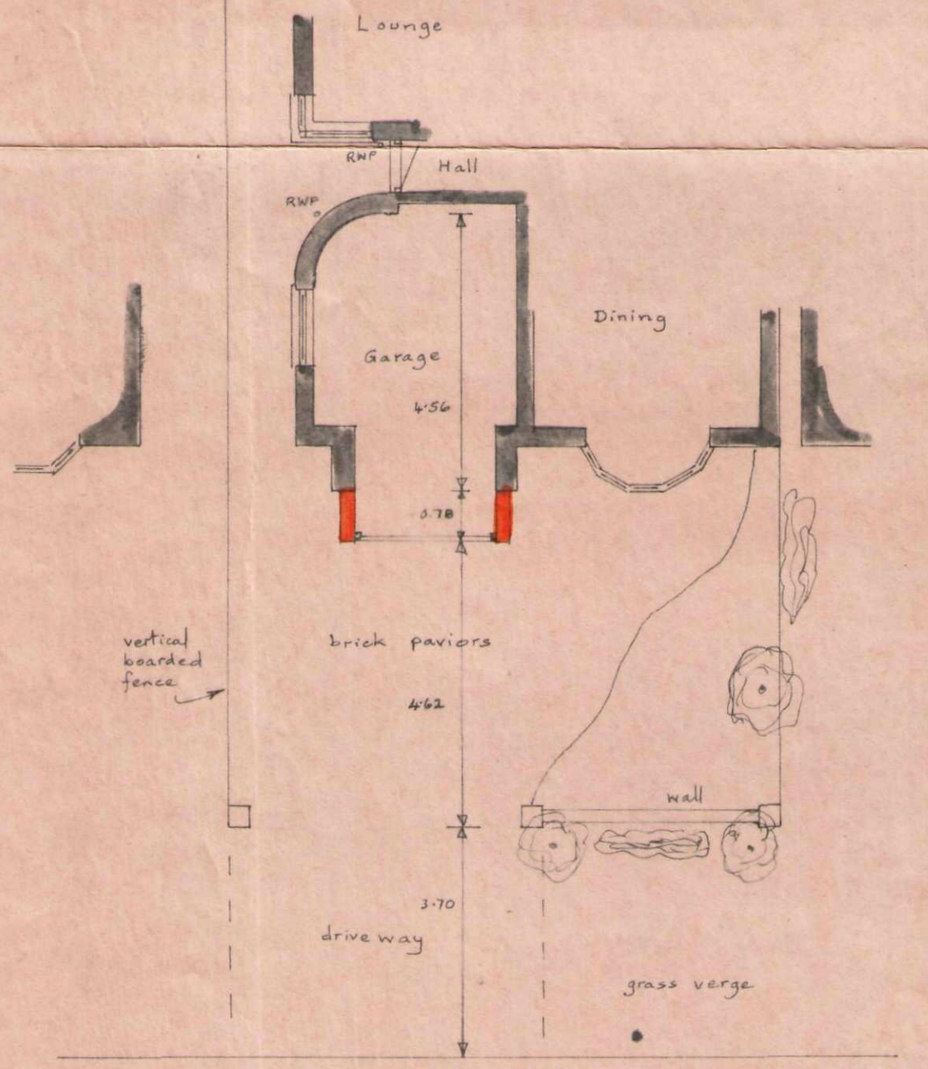

Floor Plan

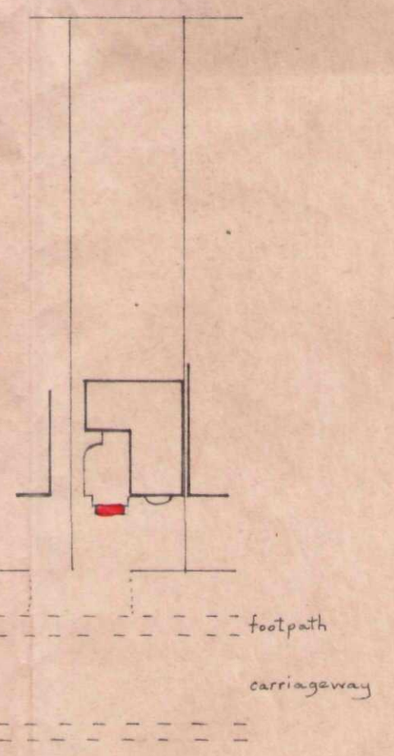

Site scale 1:500

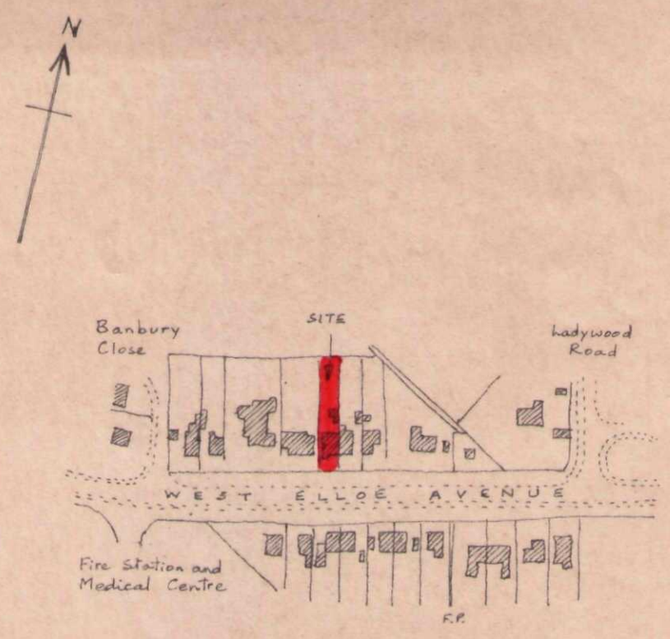

Location

Scale 1:2500
O.S. Map TF 2523

DETERMINED PLAN

SHDC
PLANNING & DEVELOPMENT
- 7 NOV 2003
Ref. 1346/03

51, West Elloe Avenue,
SPALDING.

Extension of Garage

Written dimensions to be used in preference to scaled, and all measurements to be verified by checking on site.	Scale 1:100
Local Authority Ref. Planning	Drawing No. 231105
Building Regulations	Date November 2003

A. ROFFE
BUILDING DESIGN & PLANS
1, Green Lane,
SPALDING, Lincs. PE11 2YB
Tel: 01775-723 680 ©