
The notes shown below are mainly to cover the requirements of Building Regulations and should not be treated as full specification.Ignore notes where not applicable.

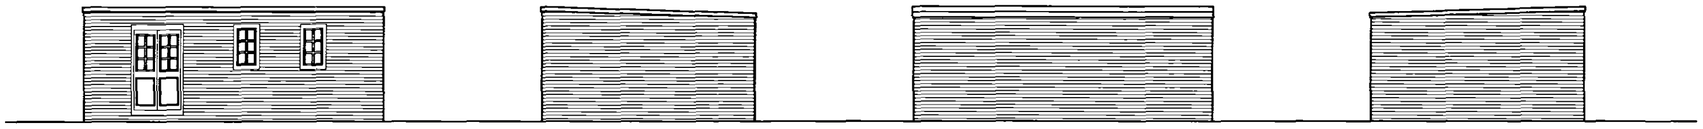

Proposed Front Elevation
Scale 1:100


Proposed Side Elevation
Scale 1:100

Proposed Rear Elevation
Scale 1:100

Proposed Side Elevation
Scale 1:100



Site Block Plan
Scale 1:500

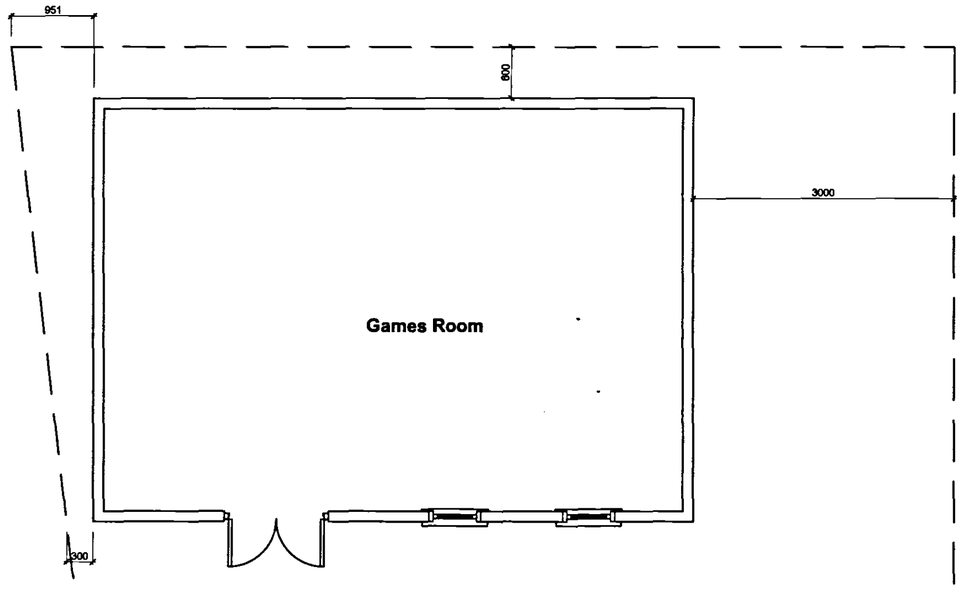

Proposed Ground Floor Plan
Scale 1:50



Site Location Plan
Scale 1:1250

N

SHDC
PLANNING & DEVELOPMENT
- 5 OCT 2007
Ref. 1349/07

Client :
Mr B Turnell
4 Nicolette Way
Spalding
PE11 1RT

Site :
Retrospective Planning Application for Timber Shed to form Games Room

remway Design Ltd
2 Red Lion Street
Spalding
PE11 1SX
Tel / Fax: 01775 768 921
Mobile : 07815 112 058
e-mail: jason@remwaydesign.co.uk

Date : ***
Scale : N / A

Drawing No:
1485 - 01

DETERMINED