



SOUTH HOLLAND DC
HOUSING & PLANNING
27 NOV 2001
Ref: 13s/01

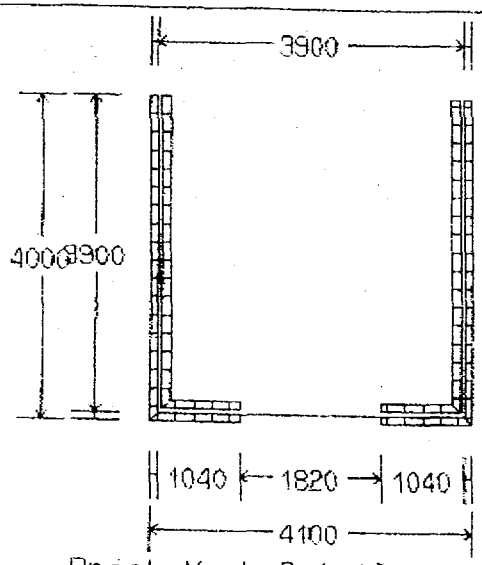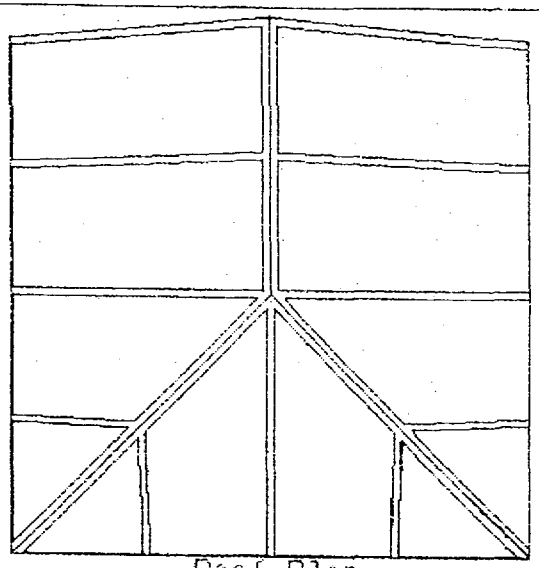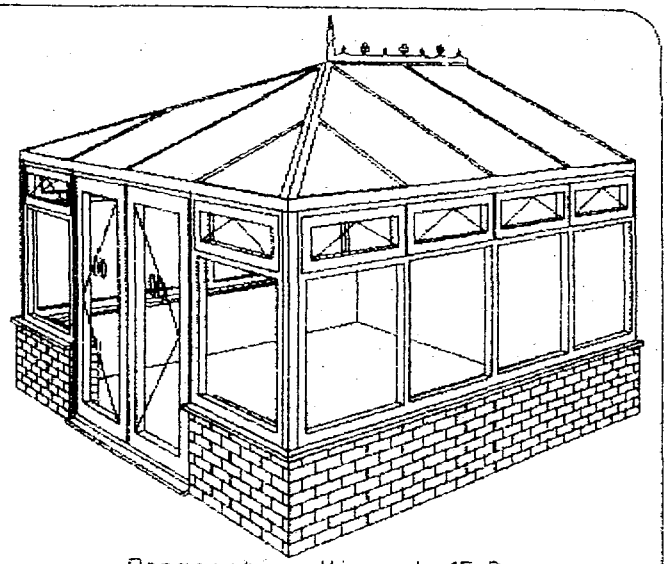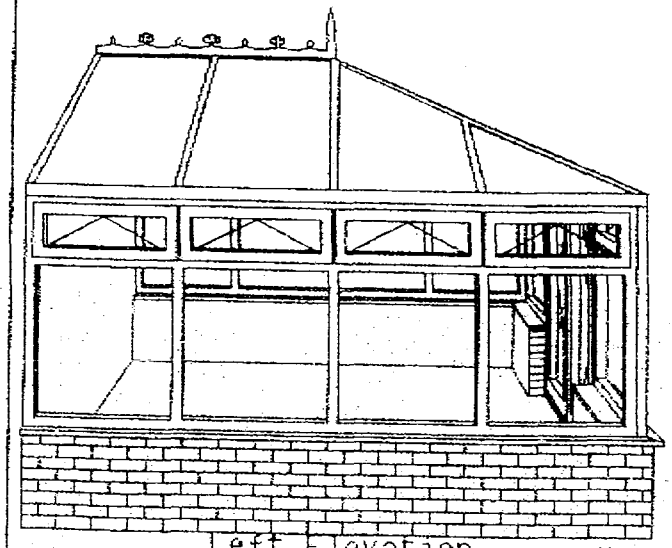


Brick Work Details



Roof Plan


Perspective View at 45 Deg.


Left Elevation

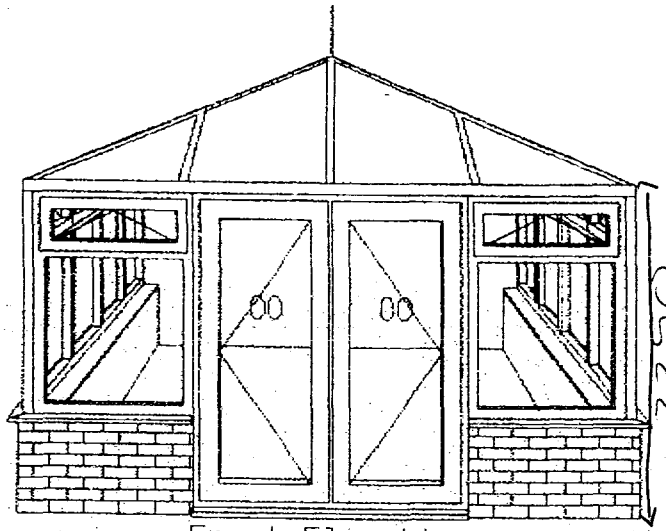

Front Elevation

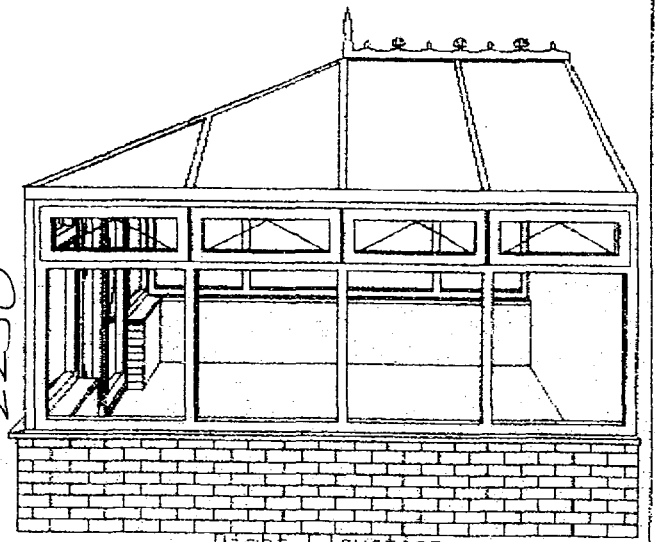

Right Elevation

PREPARED FOR : Darren Roberts

PREPARED BY :

SCALE : 1:96

DATE : 14 NOV 2001

DRAWING NO :


Produced using CONCAD Software (C)

DO NOT SCALE - Dimensions if shown are for INFORMATION ONLY


13/10/01

CONCAD

Micro Clinic

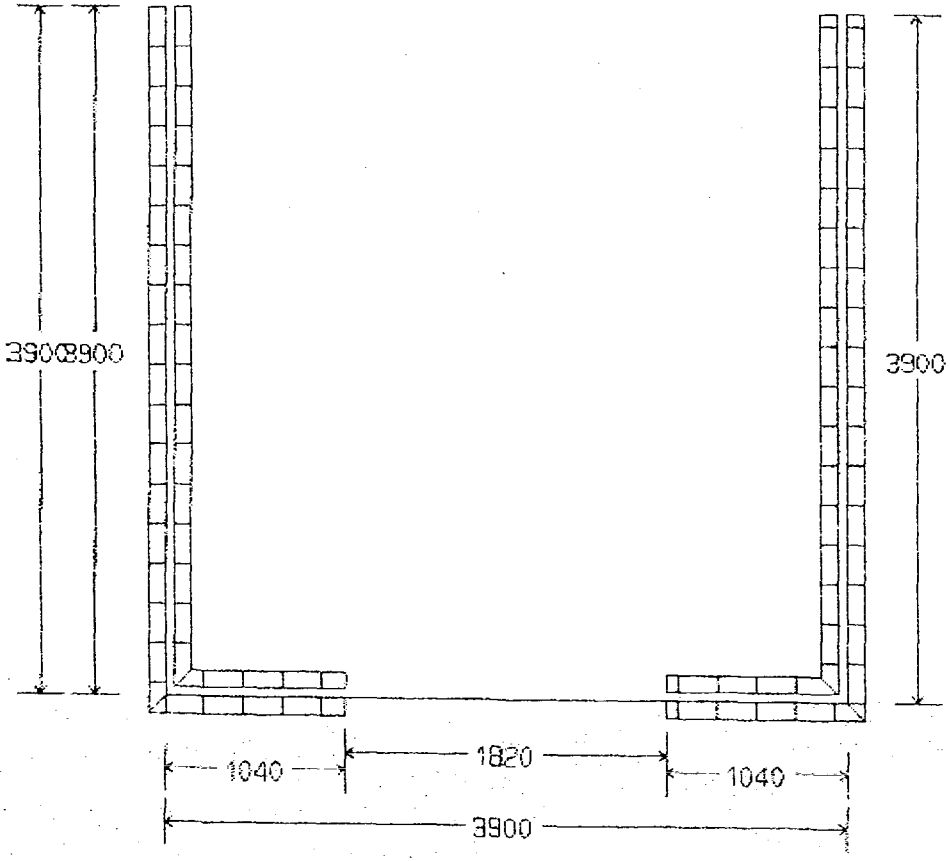

INTERNAL DIMENSIONS

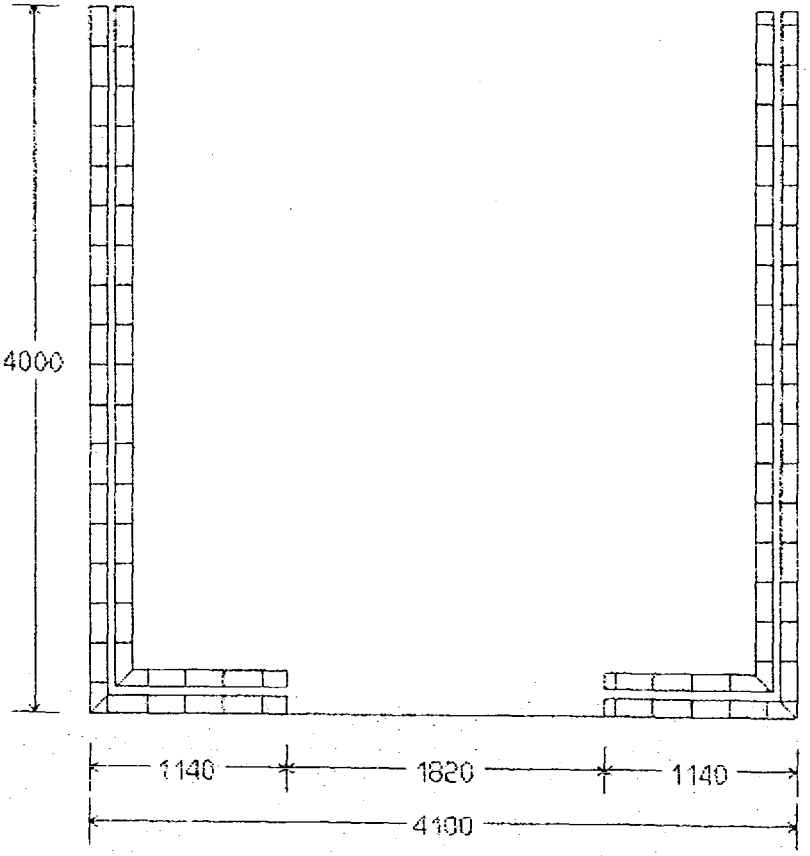

EXTERNAL DIMENSIONS

PREPARED FOR : Darren Roberts

PREPARED BY : PLEASE CHECK ALL DIMENSIONS BEFORE COMMENCING ANY BUILDING WORKS. IF YOU HAVE ANY DOUBTS CONCERNING THESE DIAGRAM PLEASE CONTACT CRYSTAL CLEAR LTD.
CRYSTAL CLEAR

SCALE : 1: 44

DATE : 14 NOV 2001

DRAWING NO :