

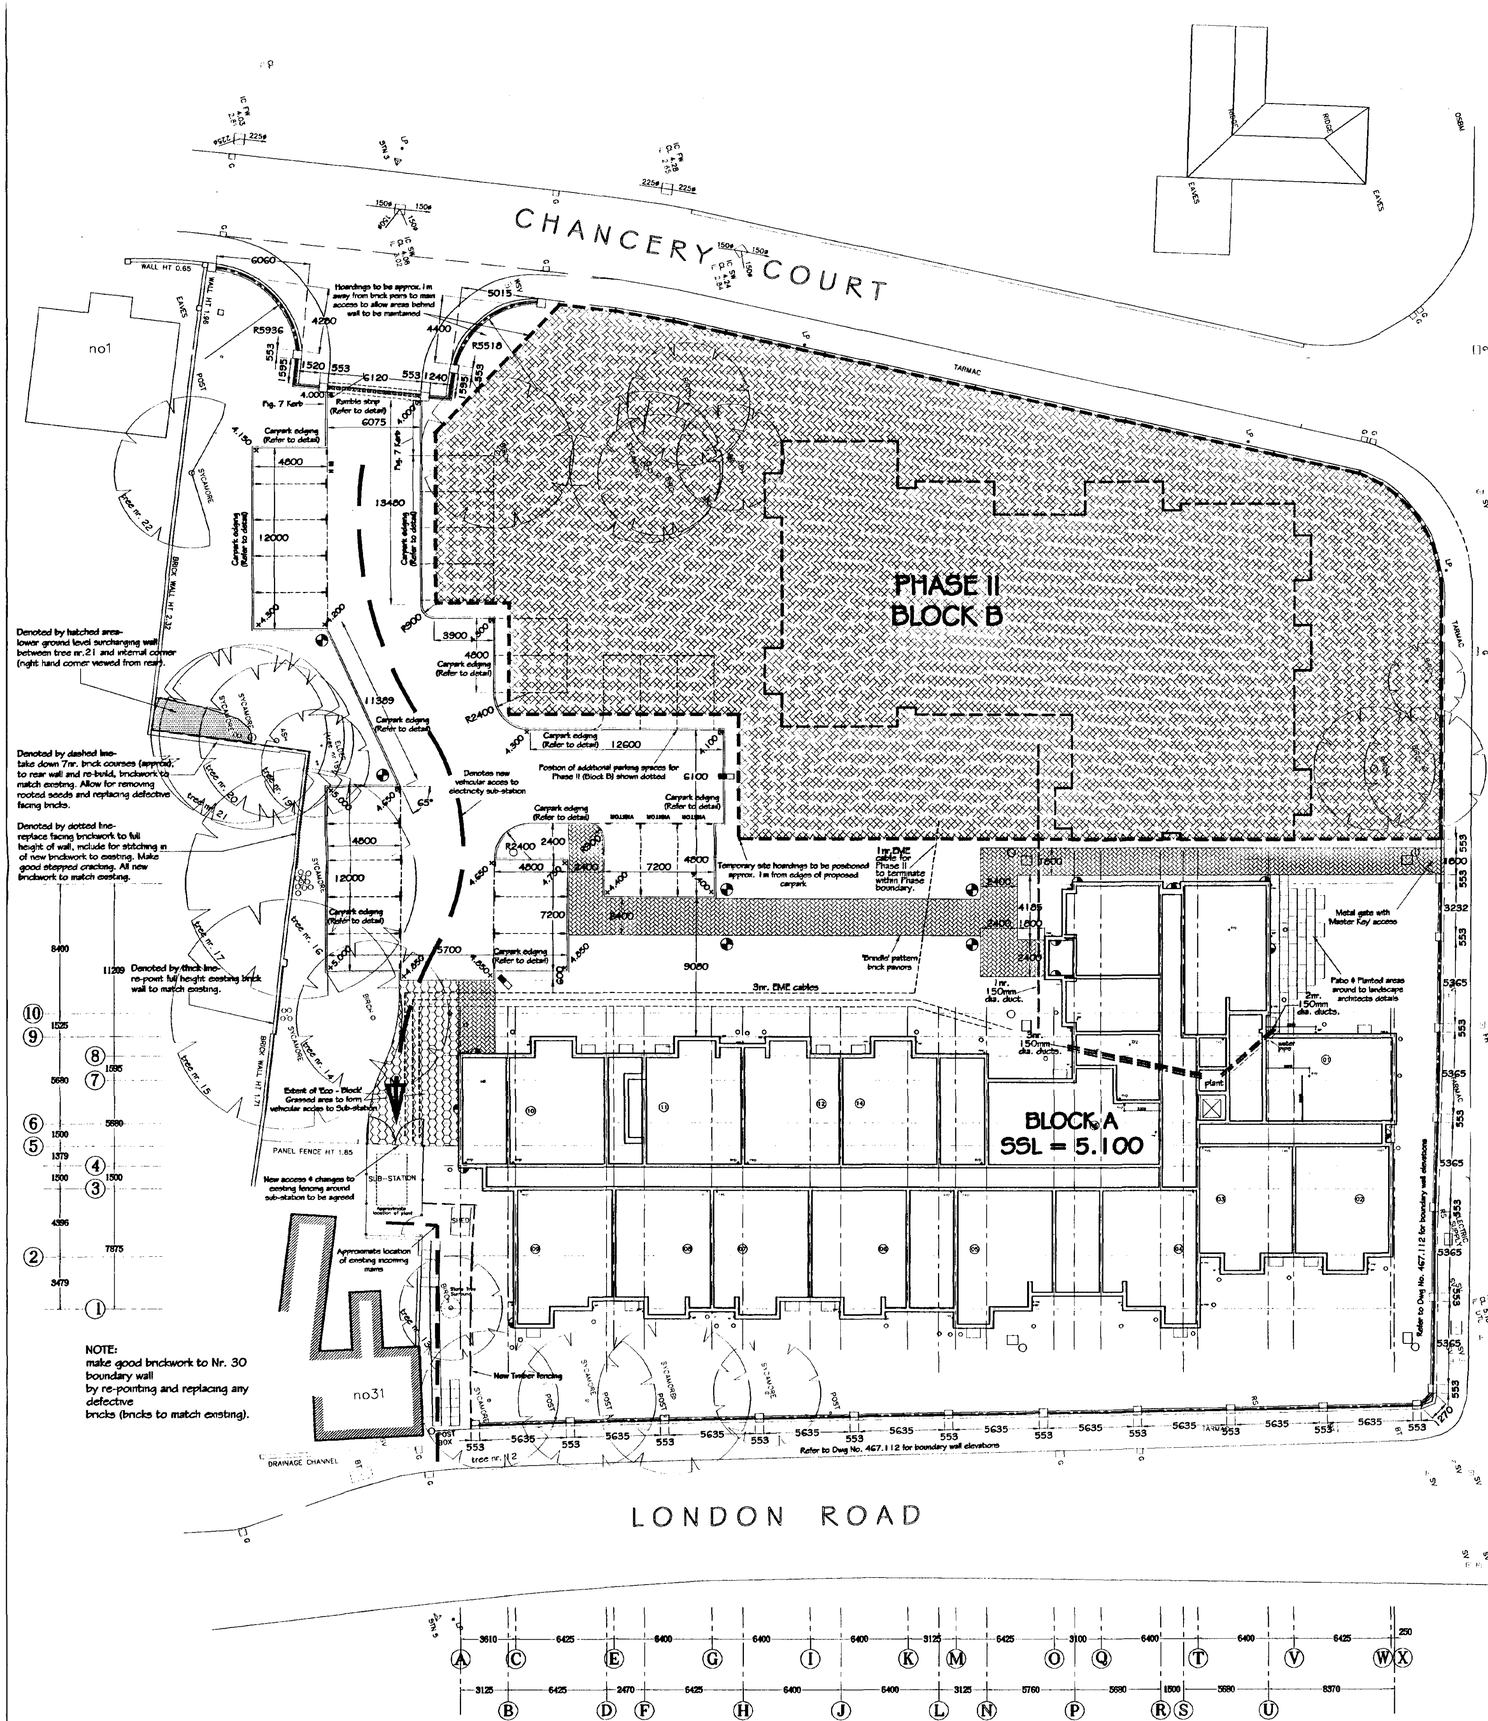


REVISIONS


Rev.		Date	By
A	Visitor & House Manager parking added. Parking space arrangment adjacent to site entrance revised	03.10.00	SDS
B	added ducts	16.10.00	RJ
C	added bulkhead light and notes relating to existing boundary wall.	7.11.00	RJ

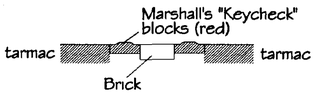

Rumble strip detail (1/20)

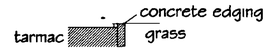

Car park edging detail (1/20)

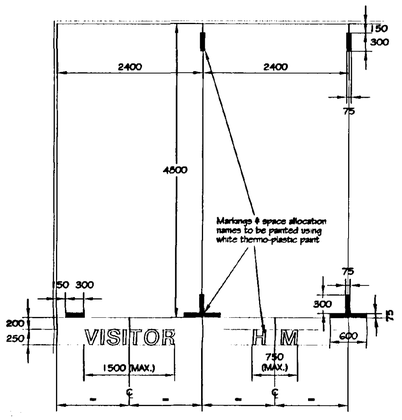

PARKING SPACE SETTING OUT (1/50)

KEY TO EXTERNAL ELECTRICS

- 70 Watt SON Downlight lantern on 4 metre high metal column.
- Bollard Light — Ref: Firstlight Bollard Colour - Black 15 Watt Low Energy PLCZ
- Canopy Light — Ref: AFFLEBY 2000 Circular bulkhead fitting.
- Rectangular Bulkhead Light — Ref: Sensio "Sector" S1000CE Polycarbonate Black Base With 2 No. 9 Watt low energy bulbs & Prismatic Diffuser

Controls for the above to be located in the ground floor plant room with light sensitive switch located externally.

External lighting to be controlled by solar time switch with two on/off periods daily for the hours of darkness.

Canopy lights to be wired to external lighting switches.

ALL DIMENSIONS TO BE CHECKED ON SITE
WORK TO FIGURED DIMENSIONS ONLY
REPORT DISCREPANCIES TO THE ARCHITECT
AT ONCE BEFORE PROCEEDING
COPYRIGHT ACT APPLIES

THE PLANNING BUREAU LIMITED
Architects and Town Planners
Robert M. Cartwright, BSc(Hons)., Dip Arch., RIBA., MoPS
Design Director
Unit C1, Brandon Court
Progress Way, Binley Industrial Estate
Coventry CV3 2TE
Tel. (01203) 454898 Fax: (01203) 444864

Client: McCARTHY & STONE
THE NATURAL CHOICE FOR A HAPPY RETIREMENT

Project Title
Cat. II Sheltered Flats
London Road
Spalding

Drawing Title
Site Plan
External Works

PLAN

Scale	1:200	Date	May 2000
Drawn	SDS	Checked	GDP
Drawing No.	467. 111	Rev.	C

SOUTH HOLLAND DC
HOUSING & PLANNING
16 NOV 2000
Ref: 1358/00

CAD plot date: K:\467\467-sit1 7/11/00