



SITE PLAN
Scale 1:250

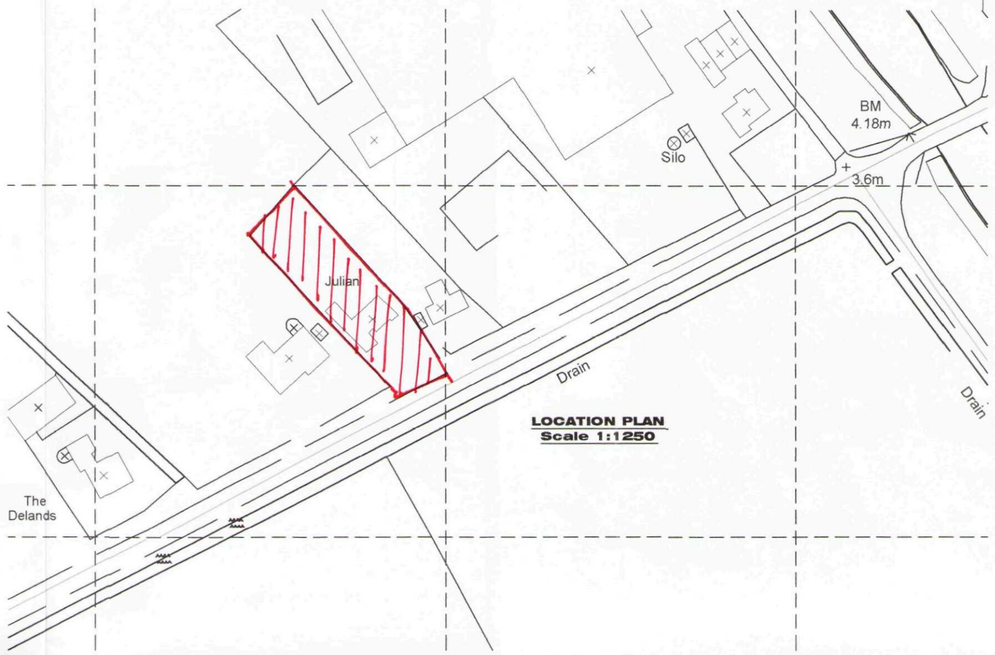

LOCATION PLAN
Scale 1:1250

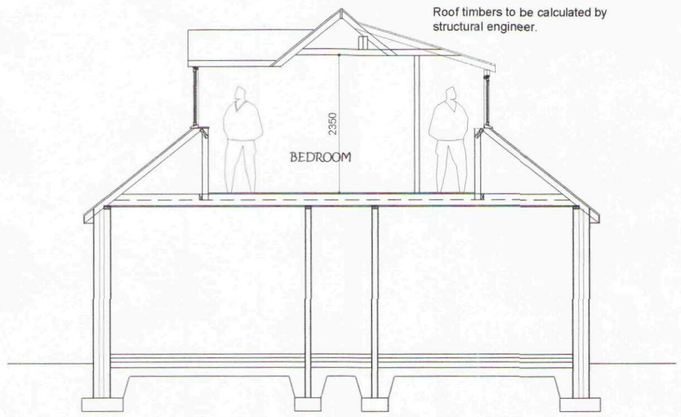

PROPOSED SECTION
Scale 1:75

DETERMINED PLAN

SHDC
PLANNING & DEVELOPMENT
11 NOV 2003
Ref. 1359/03

remway design
Plans drawn for: Local Authority - Planning permission & Building Control.
3 Rembrandt Way
Spalding
Lincs
PE11 3HX
Tel: 07815 112 058
Fax: 01775 768 921
e-mail: jason@remwaydesign.co.uk

Project:
Proposed Loft Conversion

Client:
Mr & Mrs Ladym
"St Julian"
Horseshoe Road
Spalding
PE11 3BE

Date: Oct'03 | DRG No ML02 | REV: