


E L E V A T I O N S

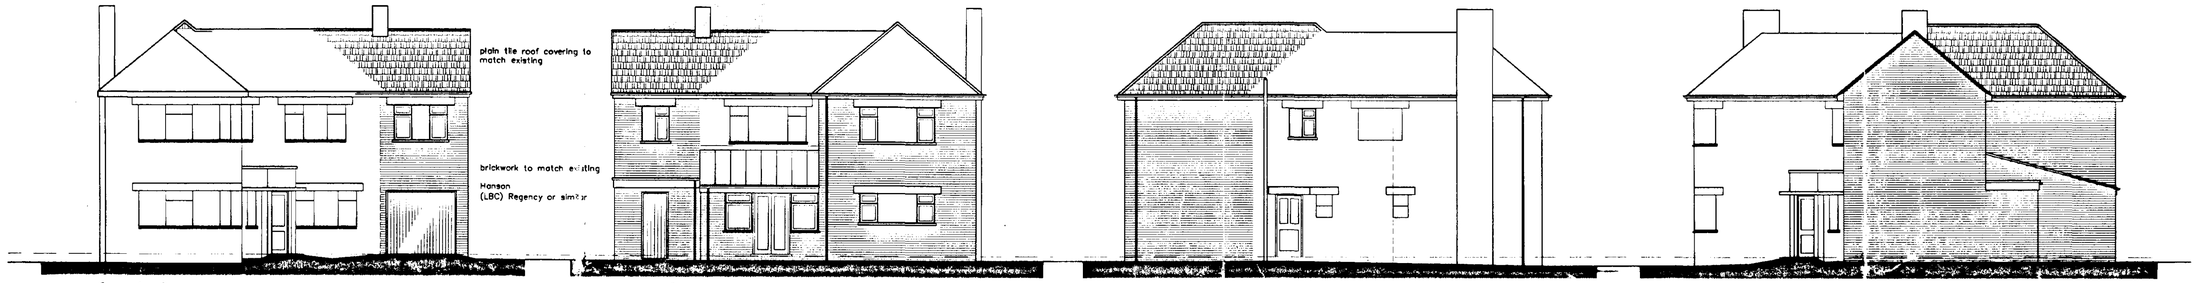


front view | rear view | side view | side view

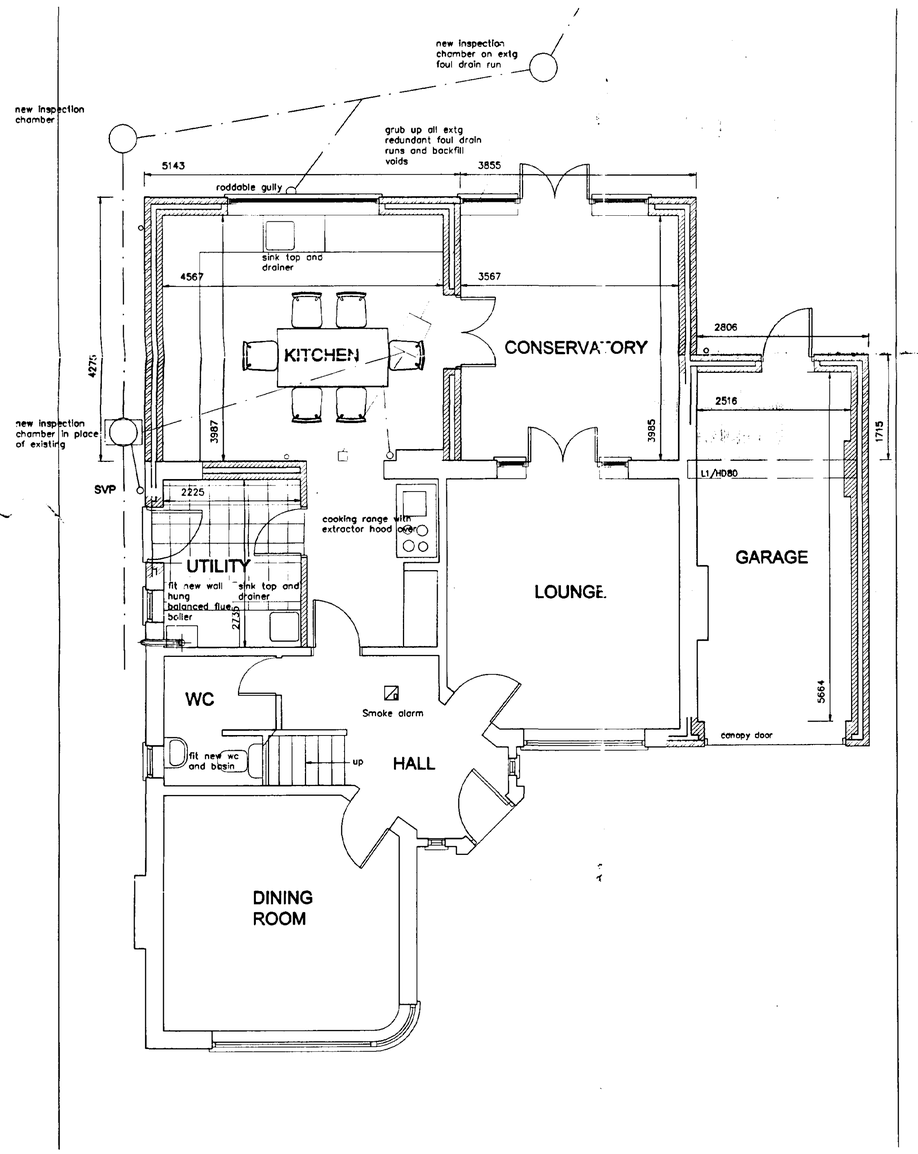

GROUND FLOOR PLAN

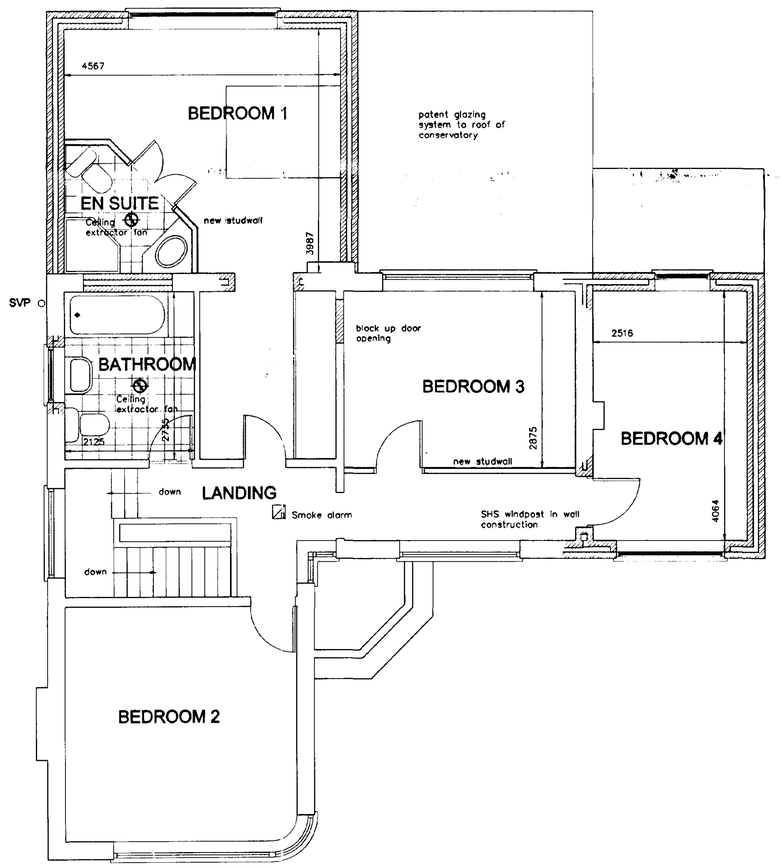


FIRST FLOOR PLAN

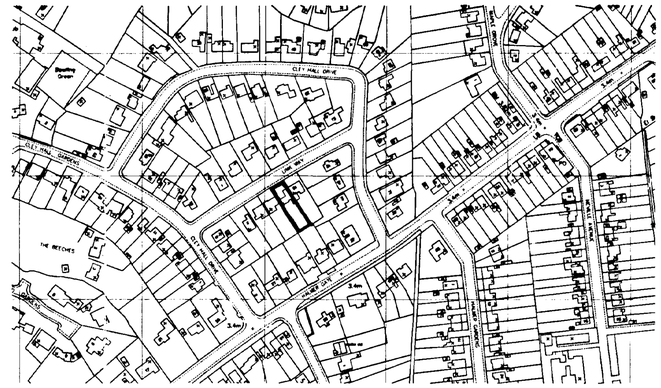

Location Plan
scale 1:2500

REPRODUCED FROM THE 1/2500 SCALE ORDNANCE SURVEY MAP UNDER LICENSE BY PERMISSION OF THE CONTROLLER OF HER MAJESTY'S STATIONERY OFFICE CROWN COPYRIGHT RESERVED PLAN FOR INDENTIFICATION PURPOSES ONLY

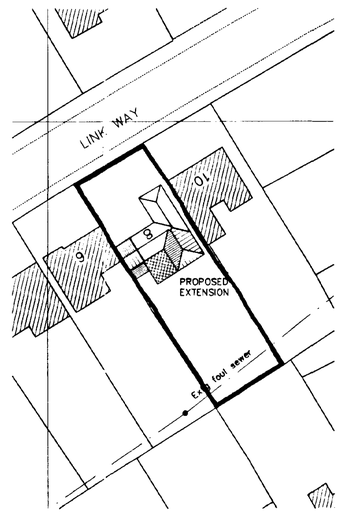

Block Plan
scale 1:500

NOTE:

DRAWING TO BE READ IN CONJUNCTION WITH DRG NO 03 TOGETHER WITH SPECIFICATION NOTES DOCUMENT

SHDC Planning Development
12 DEC 2002
Ref 1361/02

AMENDMENTS

A 9/12/02 Gable end over garage extension

DETERMINED PLAN

L. A. Building Design
Architectural and Surveying Practice
85 Hannam Boulevard
Spalding
Lincolnshire PE11 1LB
Telephone/Fax: Spalding (01775) 711437

Peter S Lithgow MCIOB MBIAT
Member of the Chartered Institute of Building and Member of the British Institute of Architectural Technologists

project
Proposed Extension to Dwelling at 8 Link Way, Spalding Lincolnshire

client
Miss C Deblasi and Mr D Pratt

drawing
General Arrangment - Proposals Plans and Elevations

date	scale(s)
December 2002	1:50 1:100
drawn by: Peter Lithgow	checked:
job no: 02/40	drawing no: 03A