
© Design Copyright reserved. Written consent must be obtained before copying or reproducing this drawing. Do not scale this drawing, use figured dimensions only. Contractors are responsible for taking and checking site dimensions. Any discrepancy must be reported to the Architectural Technologist immediately.

LEGEND / NOTES COLUMN :
Altered for Planning Application TAB (04/10/07)
Altered for Planning Application TAB (13/11/07)

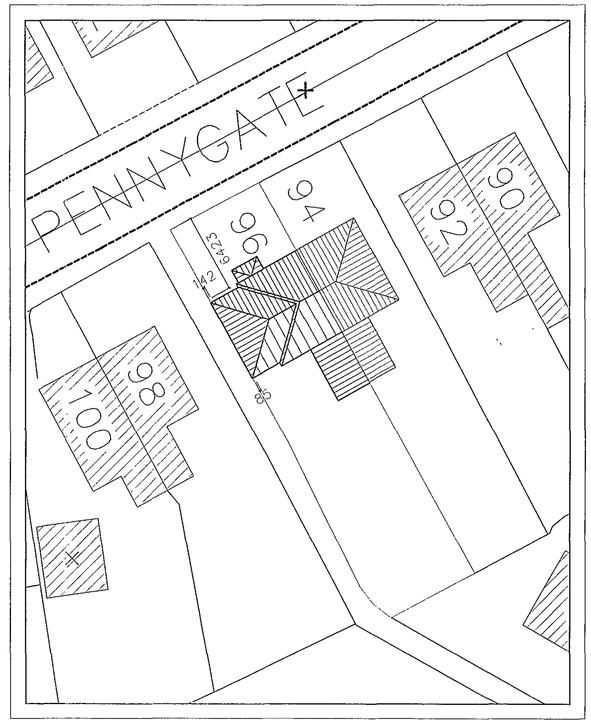

Block Plan

Scale 1:500



Site Plan

Scale 1:250

NEIL DOWLMAN | Architecture
www.neildowlman-architecture.co.uk
CREATIVE DESIGN FOR YOUR FUTURE
chartered architects | chartered architectural technologists
domestic energy assessors | party wall surveyors | access consultants

Planning Department
14 NOV 2007
D/C 1362/07
SUPERSEDED
APPROVED PLAN
Ref. A1

Neil Dowlman Architecture Ltd
4-5 Church Street Alford Lincs LN13 9EF
T 01507 463863 F 01507 466006
E alford@neildowlman-architecture.co.uk
Offices also at:
Louth T 01507 601155 | Boston T 01205 357272
Grantham T 01476 574242 | Skegness T 01754 880080
Royal Institute of British Architects | Chartered Institute of Architectural Technologists | Corporate Building Engineer

Client
Mr & Mrs Smith

Project
Proposed Extension to:
96 Pennygate,
Spalding,
Lincs
.
.

Title
Proposed Site & Block Plans
.

Scale
1:50

Date
Nov '07.

Drawn By
TAB

Checked By
GR.

Drawing No.
B\2048-06

Revision
B

A1