
© Design Copyright reserved. Written consent must be obtained before copying or reproducing this drawing. Do not scale this drawing, use figured dimensions only. Contractors are responsible for taking and checking site dimensions. Any discrepancy must be reported to the Architectural Technologist immediately.

LEGEND / NOTES COLUMN :

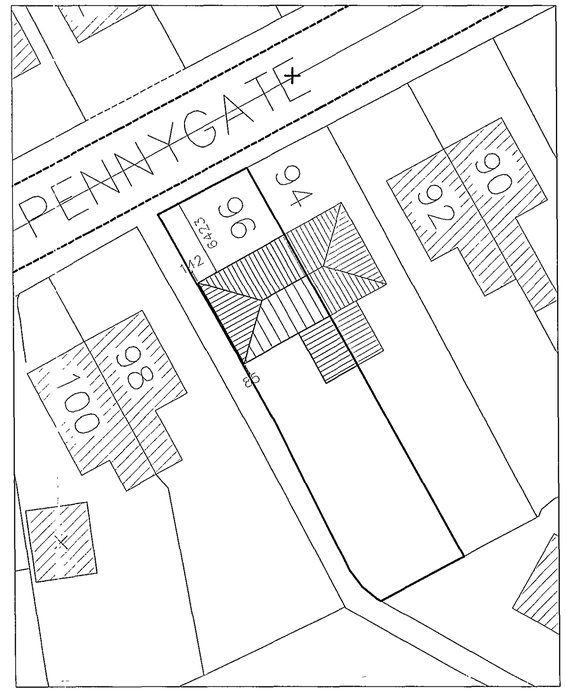

Block Plan

Scale 1:500



Site Plan

Scale 1:250

LEGEND / NOTES COLUMN :
Altered for Planning Application TAB (04/10/07)

NEIL DOWLMAN | Architecture

ALFORD | BOSTON | LOUTH | GRANTHAM | SKEGNESS

Neil Dowlman Architecture Ltd
14 Main Ridge West Boston Lincs PE21 6QQ
T:01205 357272 F:01205 351115
E:boston@neildowlman-architecture.co.uk

Chartered Architects | Chartered Architectural Technologist
Designers | Building Engineers | Planning Supervisors
Project Managers | Party Wall Surveyors | Access Consultants

www.neildowlman-architecture.co.uk

SHDC
Planning & Development
11 OCT 2007
Ref: 1362/07

SUPERSEDED

nda

Client
Mr. & Mrs. Smith

Project
Proposed Extension
96 Pennygate
Spalding
Lincs

Title
Proposed Site & Block Plans

Scale
(As Shown)

Date
Aug '07

Drawn By
TAB

Checked By
GR

Drawing No.
B\2048-06

Revision
A

A1