
THIS DRAWING IS TO BE READ IN CONJUNCTION WITH THE BUILDING REGULATIONS NOTE LIST

EMERGENCY EGRESS WINDOWS (ESCAPE WINDOWS)


WINDOWS TO ALL HABITABLE ROOMS AT FIRST FLOOR LEVEL ARE TO BE PROVIDED WITH AN UNOBSTRUCTABLE AREA OF AT LEAST 0.33m² AND ARE TO BE AT LEAST 450mm WIDE AND 450 mm HIGH

THE BOTTOM OF THE WINDOW OPENING SHOULD BE NOT MORE THAN 1100mm ABOVE THE FLOOR LEVEL

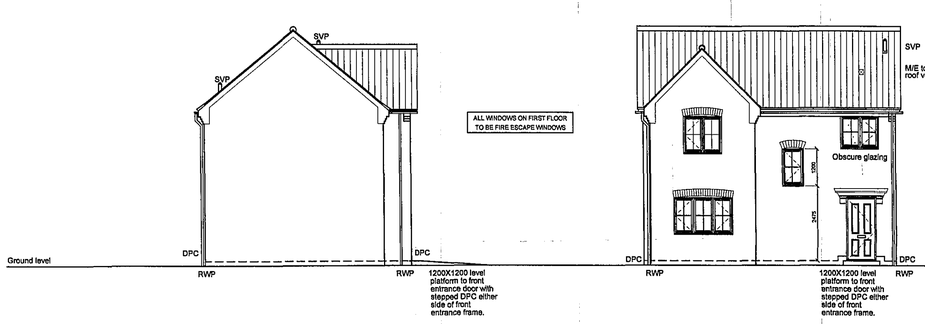


SIDE ELEVATION

FRONT ELEVATION

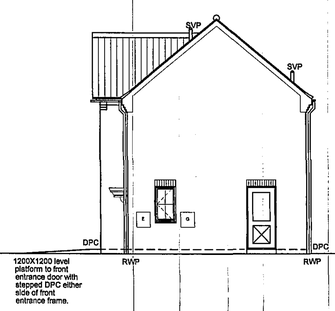

SIDE ELEVATION

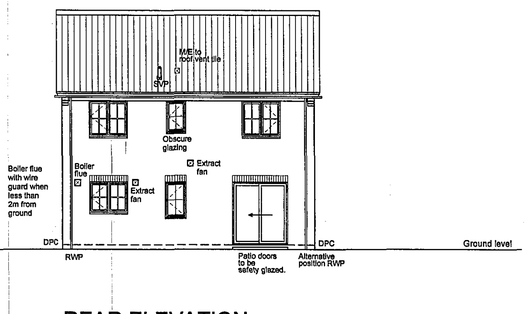

REAR ELEVATION

SHDC Planning & Development 06 OCT 2005 Ref: 1364/05

DETERMINED PLAN

REVISION	DESCRIPTION	DRAWN	CHECKED	DATE
REV A	WINDOWS & FRONT DOOR SIZES AMENDED AS PER CLIENTS INSTRUCTION (14.12.04)	MRT		04.01.05

87

W O O D S H A R D W I C K

SCALE 1:50

DRAWN - CHECKED -

DATE -

TITLE Residential Development MAGELLAN WAY, SPALDING.

DETAIL ELEVATIONS

CONTRACTORS MUST CHECK ALL DIMENSIONS ON SITE. ANY DISCREPANCIES OR OMISSIONS FROM THIS DRAWING SHOULD BE REPORTED TO THE ARCHITECT BEFORE PROCEEDING © THIS DRAWING IS COPYRIGHT

TEL. 01234 268862 ARCHITECTS & DEVELOPMENT CONSULTANTS 17 GOLDINGTON ROAD BEDFORD MK40 3JY FAX. 01234 353034

15326/220 A

CAD FILE REFERENCE :- F:\HOUSING\PROJECTS\Mkm15326\87working_87.dwg

VIEW LEVELS :-

REFERENCE FILE LEVELS :-