

Jelson


THIS DRAWING IS TO BE READ IN CONJUNCTION WITH THE BUILDING REGULATIONS NOTE LIST

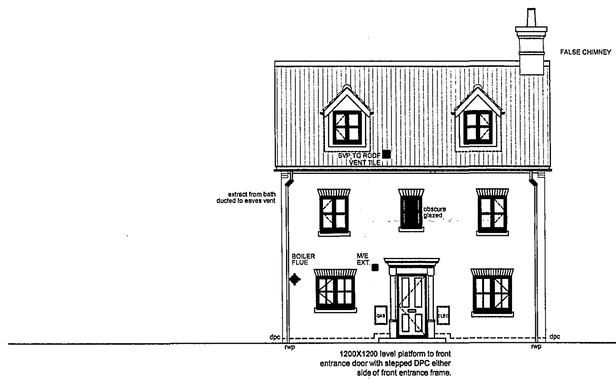

FRONT ELEVATION

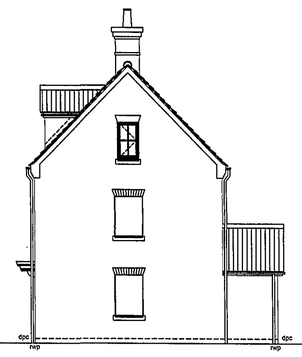

SIDE ELEVATION

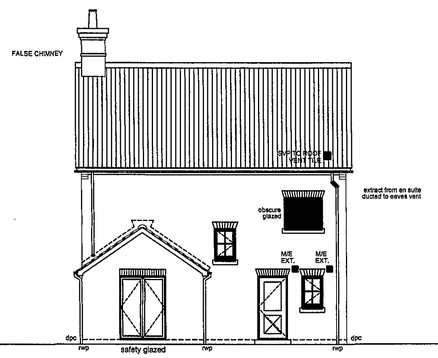

REAR ELEVATION



SIDE ELEVATION

SHDC
Planning & Development
0 6 OCT 2005
Ref: 1364/05

REVISION	DESCRIPTION	DRAWN	CHECKED	DATE
REV A	WINDOWS & FRONT DOOR SIZES AMENDED AS PER CLIENTS INSTRUCTION (14.12.04)	MRT	–	07.01.05

128SP

DETERMINED PLAN

W O O D S H A R D W I C K

SCALE 1:100

TITLE Residential Development MAGELLAN WAY, SPALDING.

DRAWN -

CHECKED -

DATE -

DETAIL PROPOSED ELEVATIONS

CONTRACTORS MUST CHECK ALL DIMENSIONS ON SITE, ONLY FIGURED DIMENSIONS ARE TO BE WORKED FROM, DISCREPANCIES MUST BE REPORTED TO THE ARCHITECT BEFORE PROCEEDING. © THIS DRAWING IS COPYRIGHT

TEL. 01234 268862 ARCHITECTS & DEVELOPMENT CONSULTANTS 17 GOLDINGTON ROAD BEDFORD MK40 3JY FAX. 01234 353034

15326/277 A

CAD FILE REFERENCE :- F:\Invoing\projects\plans\15326\128SP\128SP_plan.dwg

VIEW LEVELS :-

REFERENCE FILE LEVELS :-