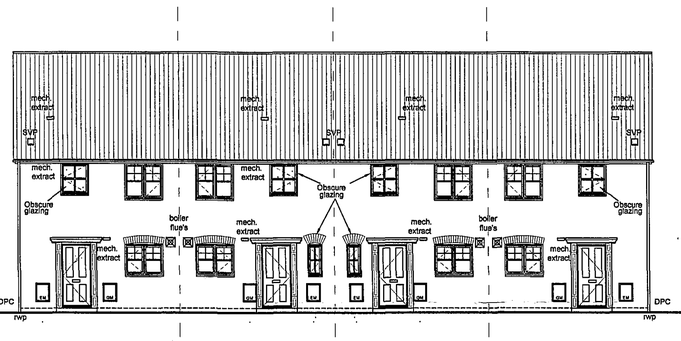


FRONT ELEVATION


END UNIT AS

MID. UNIT AS

MID. UNIT AS OPP


END UNIT AS OPP

ALL WINDOWS ON FIRST FLOOR TO BE FIRE ESCAPE WINDOWS

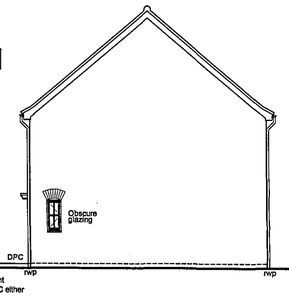

1200X1200 level platform to front entrance door with stepped DPC either side of front entrance frame.

SIDE ELEVATION

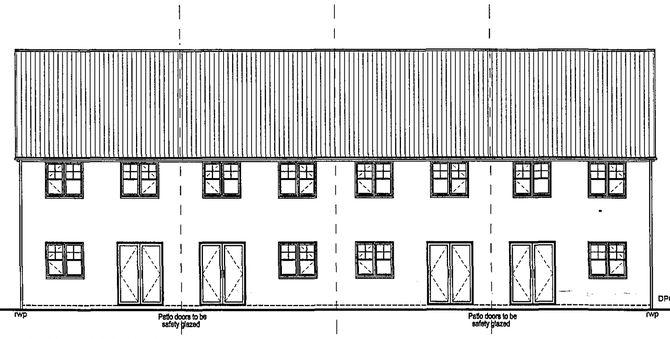


REAR ELEVATION

END UNIT AS OPP

MID. UNIT AS OPP

MID. UNIT AS

ALL WINDOWS ON FIRST FLOOR TO BE FIRE ESCAPE WINDOWS

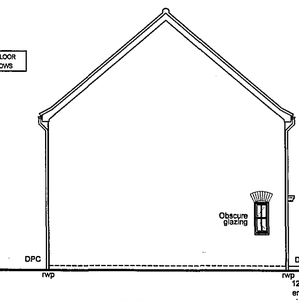

1200X1200 level platform to front entrance door with stepped DPC either side of front entrance frame.

SIDE ELEVATION

END UNIT AS

Jelson

THIS DRAWING IS TO BE READ IN CONJUNCTION WITH THE BUILDING REGULATIONS NOTE LIST

EMERGENCY EGRESS WINDOWS (ESCAPE WINDOWS)

WINDOWS TO ALL HABITABLE ROOMS AT FIRST FLOOR LEVEL ARE TO BE PROVIDED WITH AN UNOBSTRUCTABLE AREA OF AT LEAST 0.33m ^{2} & ARE TO BE AT LEAST 450mm WIDE & 450mm HIGH

THE BOTTOM OF THE WINDOW OPENING SHOULD BE NOT MORE THAN 1100mm ABOVE THE FLOOR LEVEL

THIS DRAWING TO BE USED IN CONJUNCTION WITH ROBUST DETAILS FOR PARTIAL FILL MASONRY WALL CONSTRUCTION

SHDC
Planning & Development
0 6 OCT 2005
Ref: 1364/05

DETERMINED PLAN

REVISION	DESCRIPTION	DRAWN	CHECKED	DA
REV A	WINDOW SIZES AMENDED AS PER CLIENTS INSTRUCTION (14.12.04) WINDOW SCHEDULE ADDED.	MRT	–	04.0

69

W O O D S H A R D W I C K

SCALE 1:100

TITLE Residential Development MAGELLAN WAY, SPALDING.

DRAWN -

CHECKED -

DATE -

DETAIL PROPOSED ELEVATIONS.

CONTRACTORS MUST CHECK ALL DIMENSIONS ON SITE. ONLY FIGURED DIMENSIONS ARE TO BE MARKED FROM. DISCREPANCIES MUST BE REPORTED TO THE ARCHITECT BEFORE PROCEEDING. © THIS DRAWING IS COPYRIGHT

TEL. 01234 268862 ARCHITECTS & DEVELOPMENT CONSULTANTS 17 GOLDINGTON ROAD BEDFORD MK40 3JY FAX. 01234 353034

15326/205

CAD FILE REFERENCE :- F:\Housing\projects\jelson\15326\DWG_working.dwg

VIEW LEVELS :-

REFERENCE FILE LEVELS :-