




West

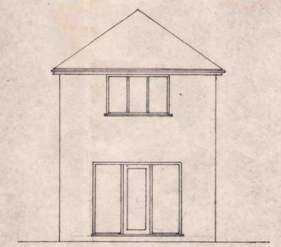


South

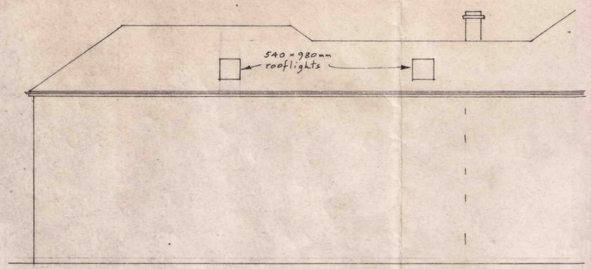


East

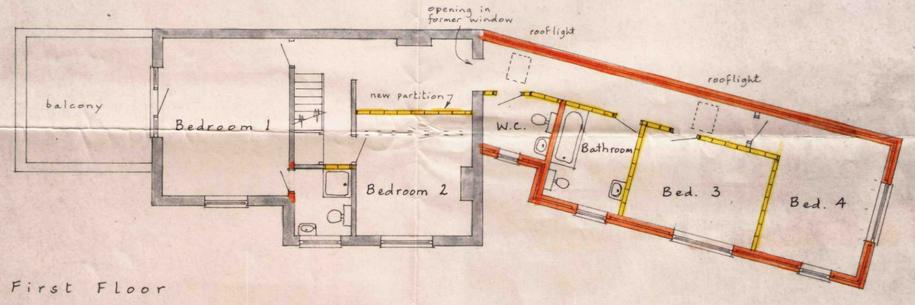

First Floor

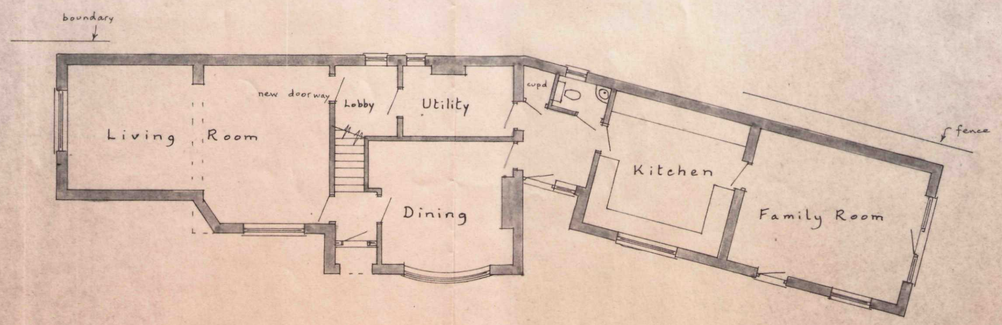

Ground Floor

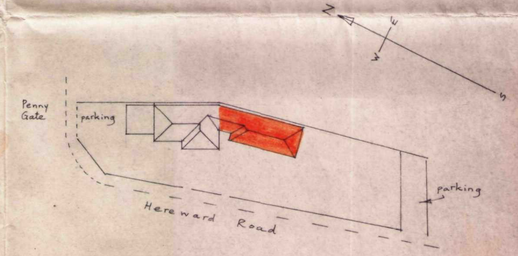

Site Plan
scale 1:500

DETERMINED PLAN

SHDC
Planning & Development
12 OCT 2004
Ref:

134, Pennygate, SPALDING

First Floor Extension

Written dimensions to be used in preference to scaled, and all measurements to be verified by checking on site.	**Scale** 1:100
Local Authority Ref. Planning	**Drawing No.** 241011
Building Regulations	**Date** Oct. 2004

A. ROFFE
BUILDING DESIGN & PLANS
1, Green Lane,
SPALDING, Lincs. PE11 2YB
Tel: 01775-723 680