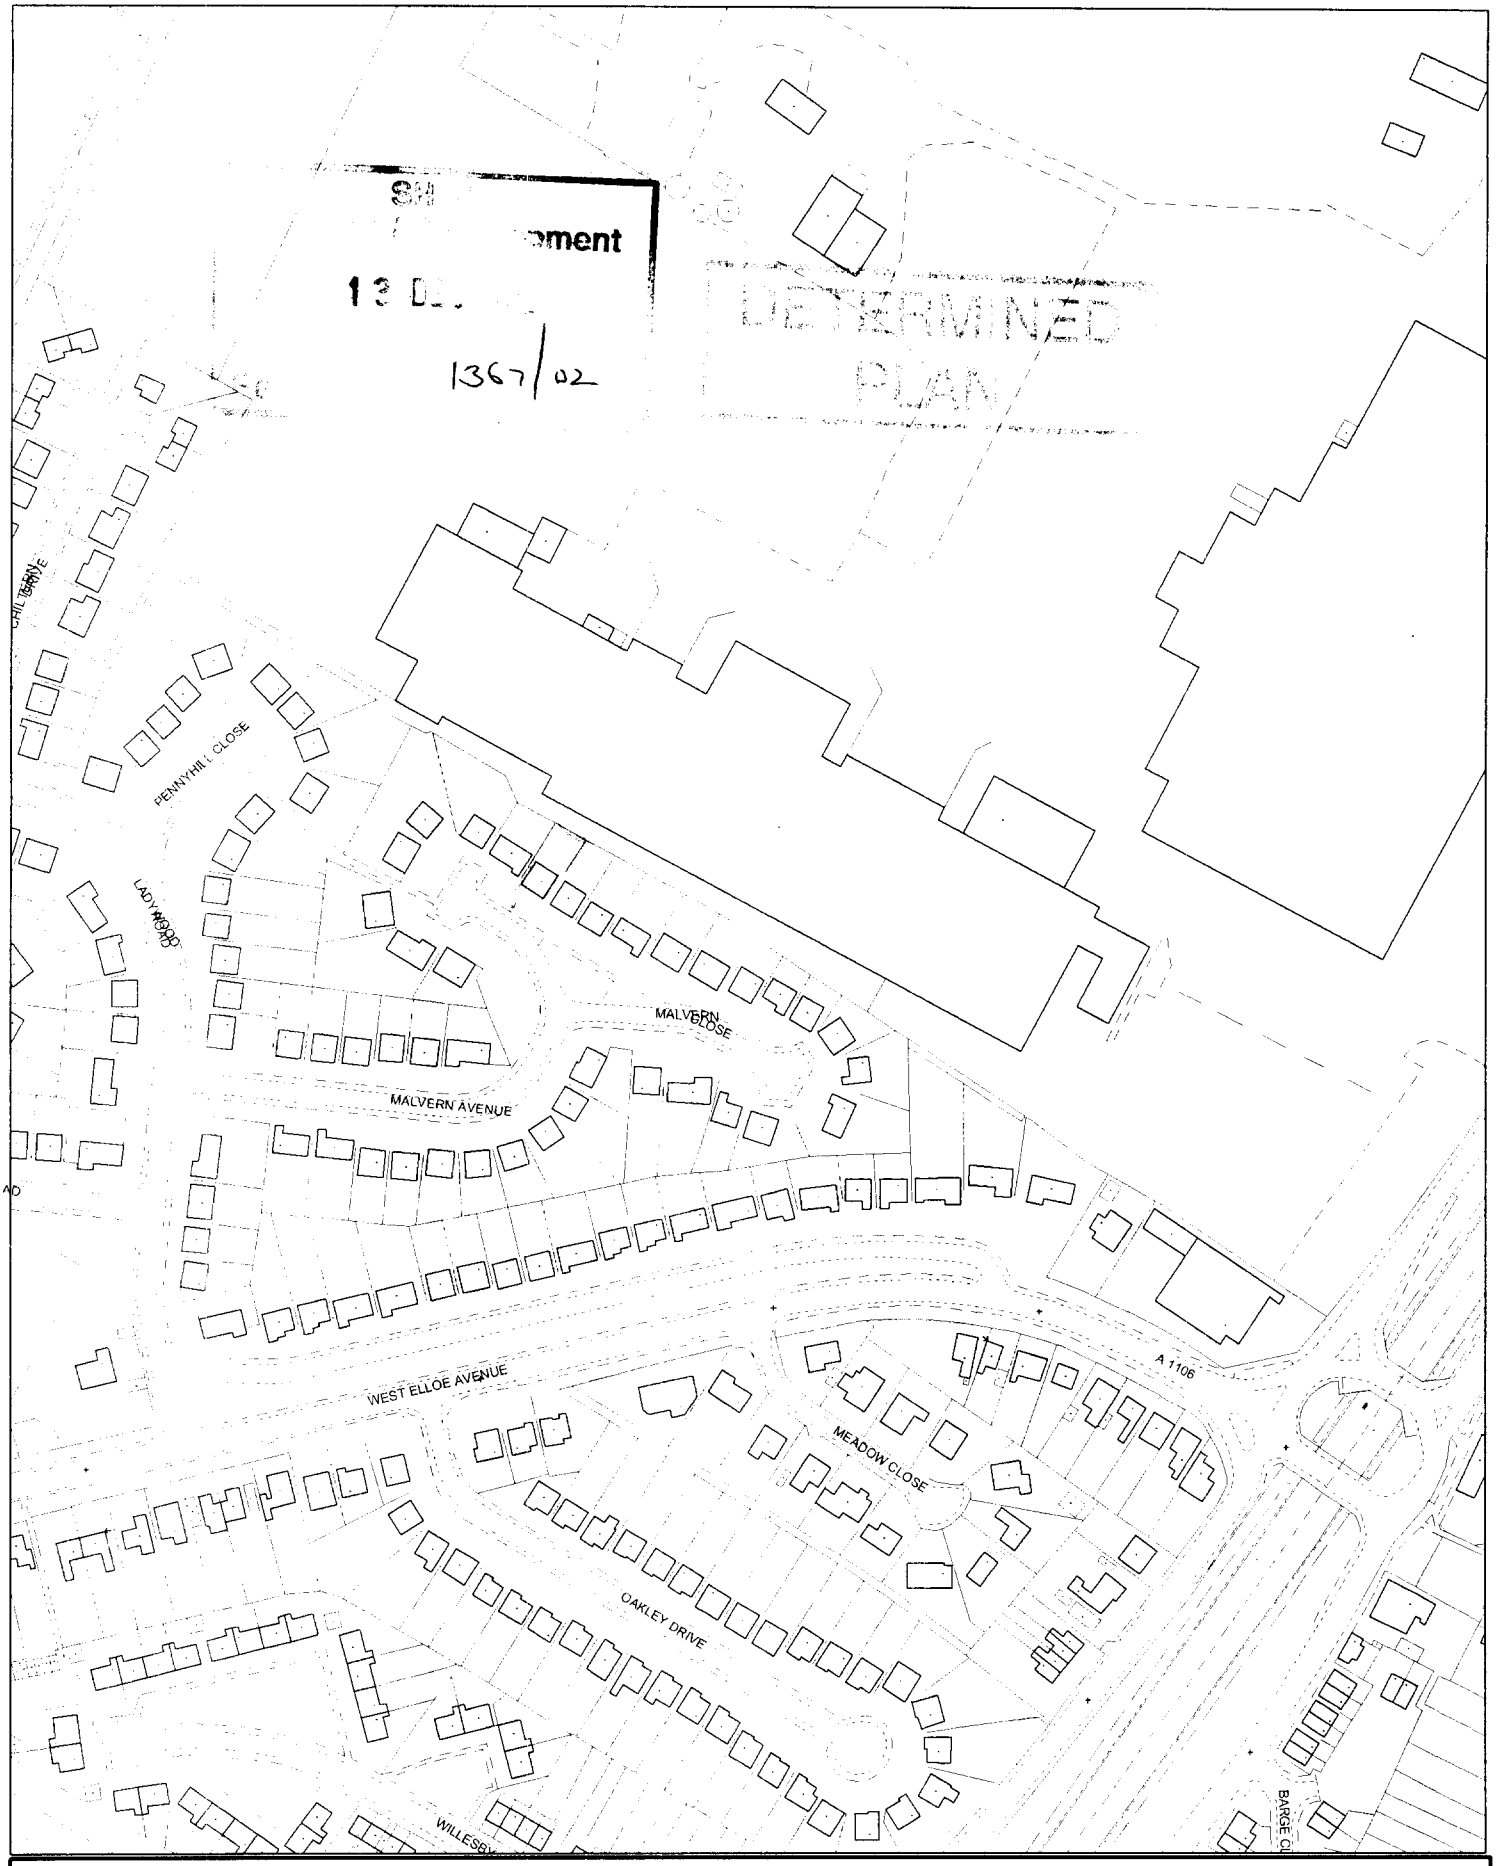



[redacted]

This copy has been produced specifically for the map return scheme purposes only. No further copies may be made.


Scale: 1:2500


Council Offices, Priory Road, Spalding, Lincolnshire PE11 2XE

This map is reproduced from Ordnance Survey material with permission of Ordnance Survey on behalf of Her Majesty's Stationery Office (c) Crown copyright. Unauthorised reproduction infringes Crown copyright and may lead to prosecution or civil proceedings. South Holland District Council LA079413 2002

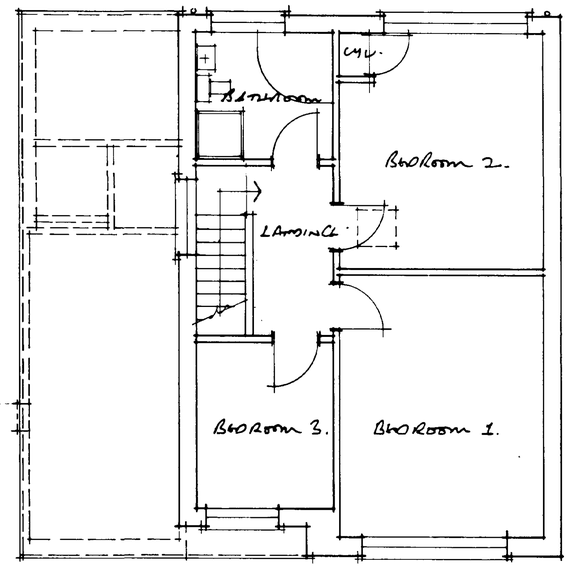


• FIRST FLOOR PLAN AS EXISTING.

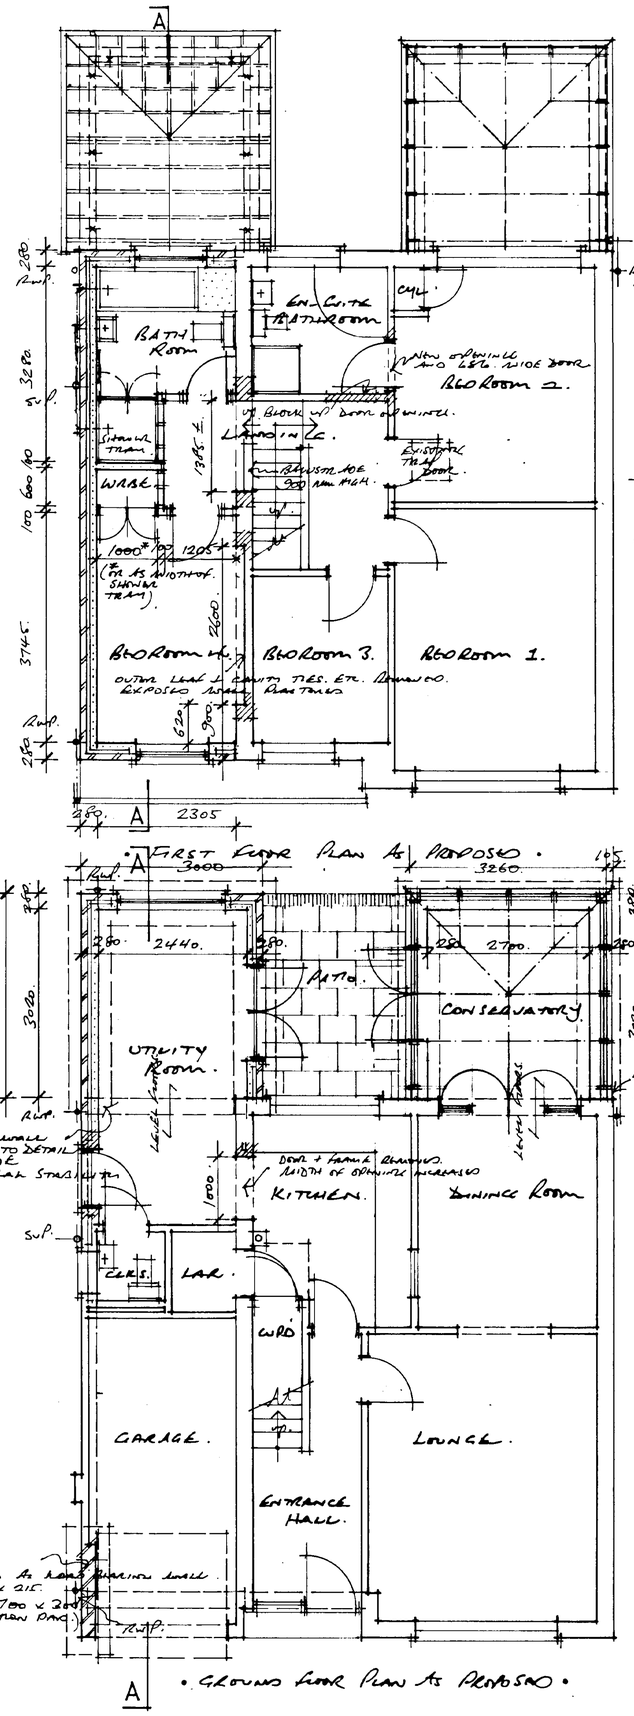


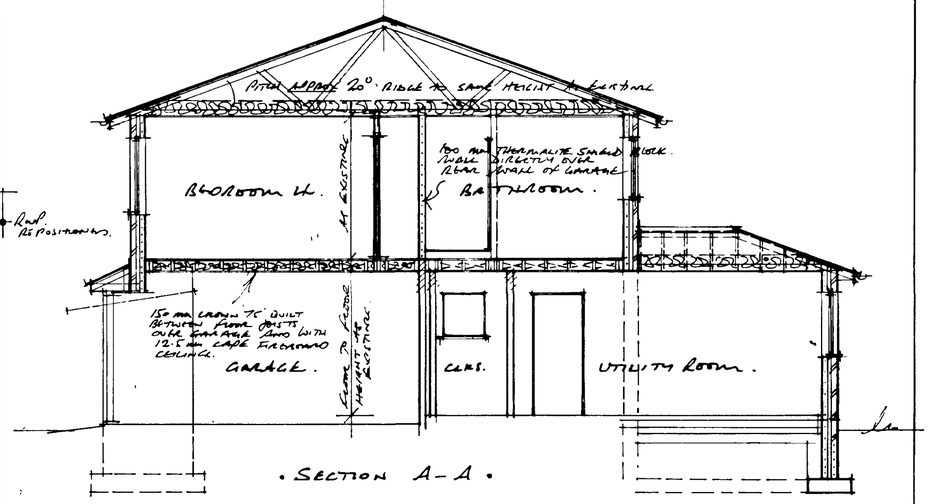


• SECTION A-A •

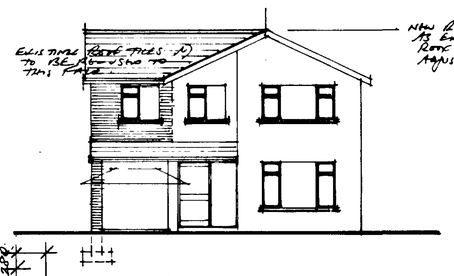


• SOUTH WEST ELEVATION. (FRONT).

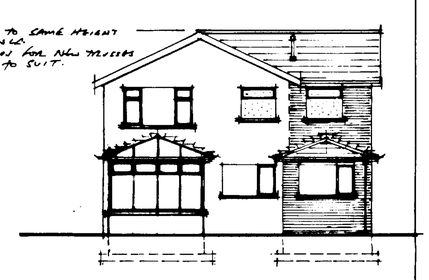


• NORTH EAST ELEVATION. (REAR)

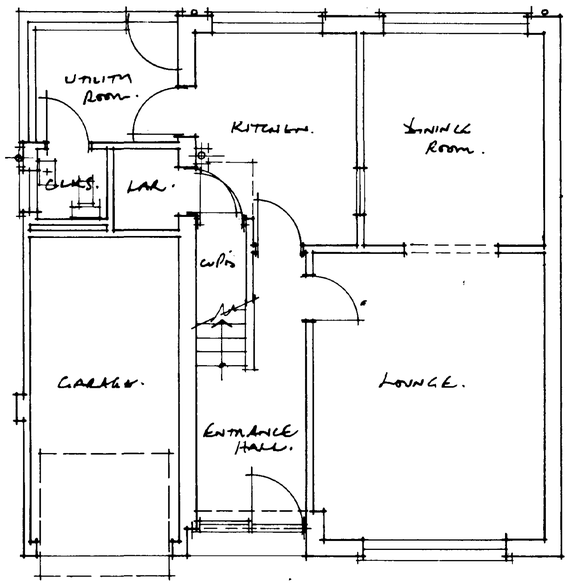

• GROUND FLOOR PLAN AS EXISTING.

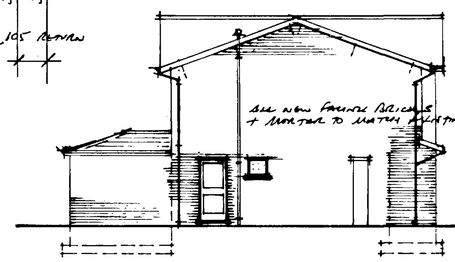

• NORTH WEST ELEVATION.

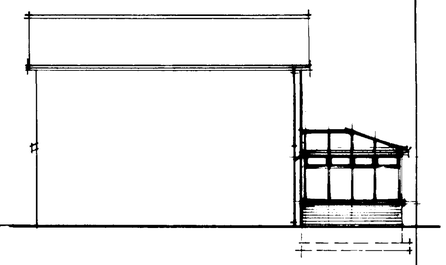

• SOUTH EAST ELEVATION.

DETERMINED PLAN
SKDC
Planning & Development
13 DEC 1992
Ref 1361/92

• PROPOSED ALTERATIONS AND EXTENSIONS TO DWELLING HOUSE • 26. MALVERN AVENUE • SPALDING • LINCS • FN. • MR. + MRS. K. PARKIN •

• DRAWING NO. 92/38/02 X8 SCALES. PLANS & SECTION 1:50 : ELEVATIONS 1:100 • NOVEMBER 1992 • R.N. SCHOLEFIELD WHITE ARCHITECTURAL TECHNOLOGIST • 9 COWLING CLOSE • SPALDING • LINCS PE11 3EJ •