

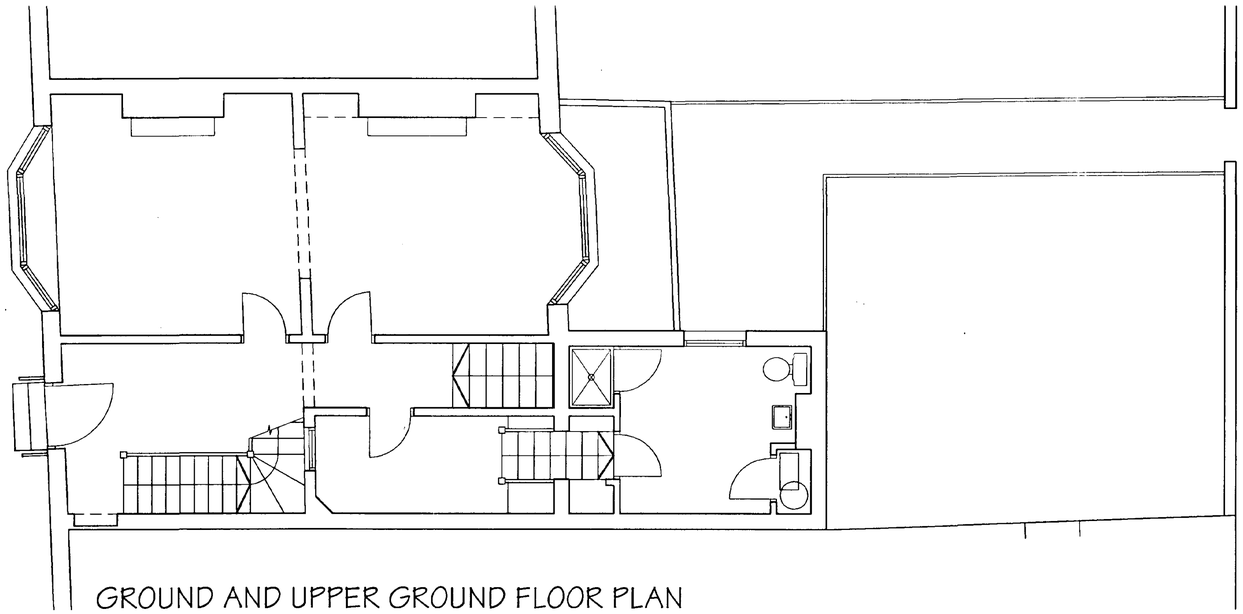


GROUND AND UPPER GROUND FLOOR PLAN

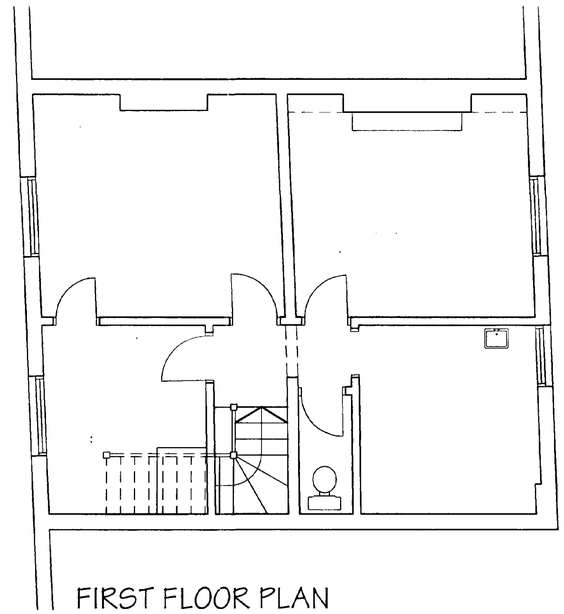

FIRST FLOOR PLAN

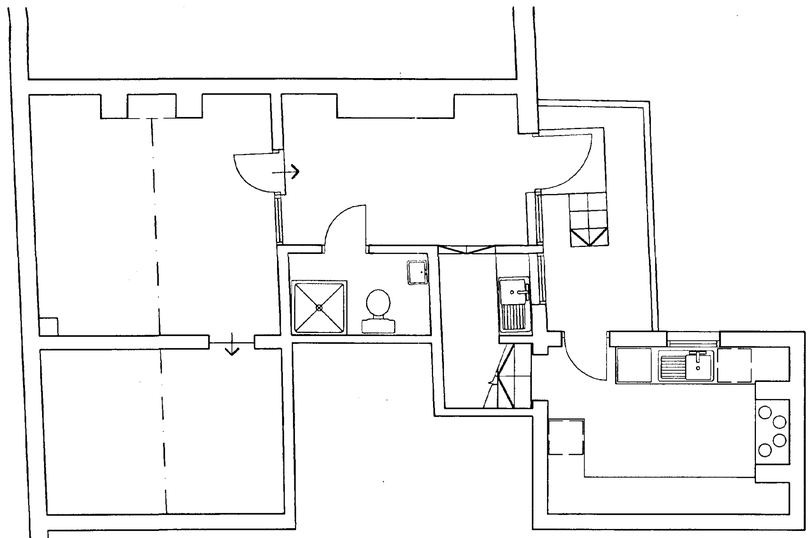

BASEMENT AND LOWER GROUND FLOOR PLAN

COPYRIGHT RESERVED
Do not scale. Dimensions to be checked on site
Discrepancies to be reported before proceeding.

NOTES:

Planning Application Issue:	Checked by:
Building Regulations Application Issue:	Checked by:
Tender Issue:	Checked by:
Final Issue:	Checked by:

REVISIONS:

A:
B:
C:
D:
E:
F:
G:
H:
J:
K:
L:
M:
N:
O:
P:
Q:
R:
S:
T:
V:
W:
X:
Y:
Z:

DEVELOPMENT OF ROMARK HOUSE
GEO. ADAMS AND SONS LTD
13 THE CRESCENT SPALDING
EXISTING PLANS

PETER HADDON AND PARTNERS

CAD Ref: R-HS01	Date: AUG 2000	3031/01	
Scale: 1:50	Drawn: OCB		

architects
The Old Rectory, Rectory Lane, Milton Malsor
Northampton NN7 3AQ
Tel: 01604 858916 Fax: 01604 859123
e-mail: mail@peter-haddon.com

PLANNING
FILE COPY

2 NOV 2000
1380/00