

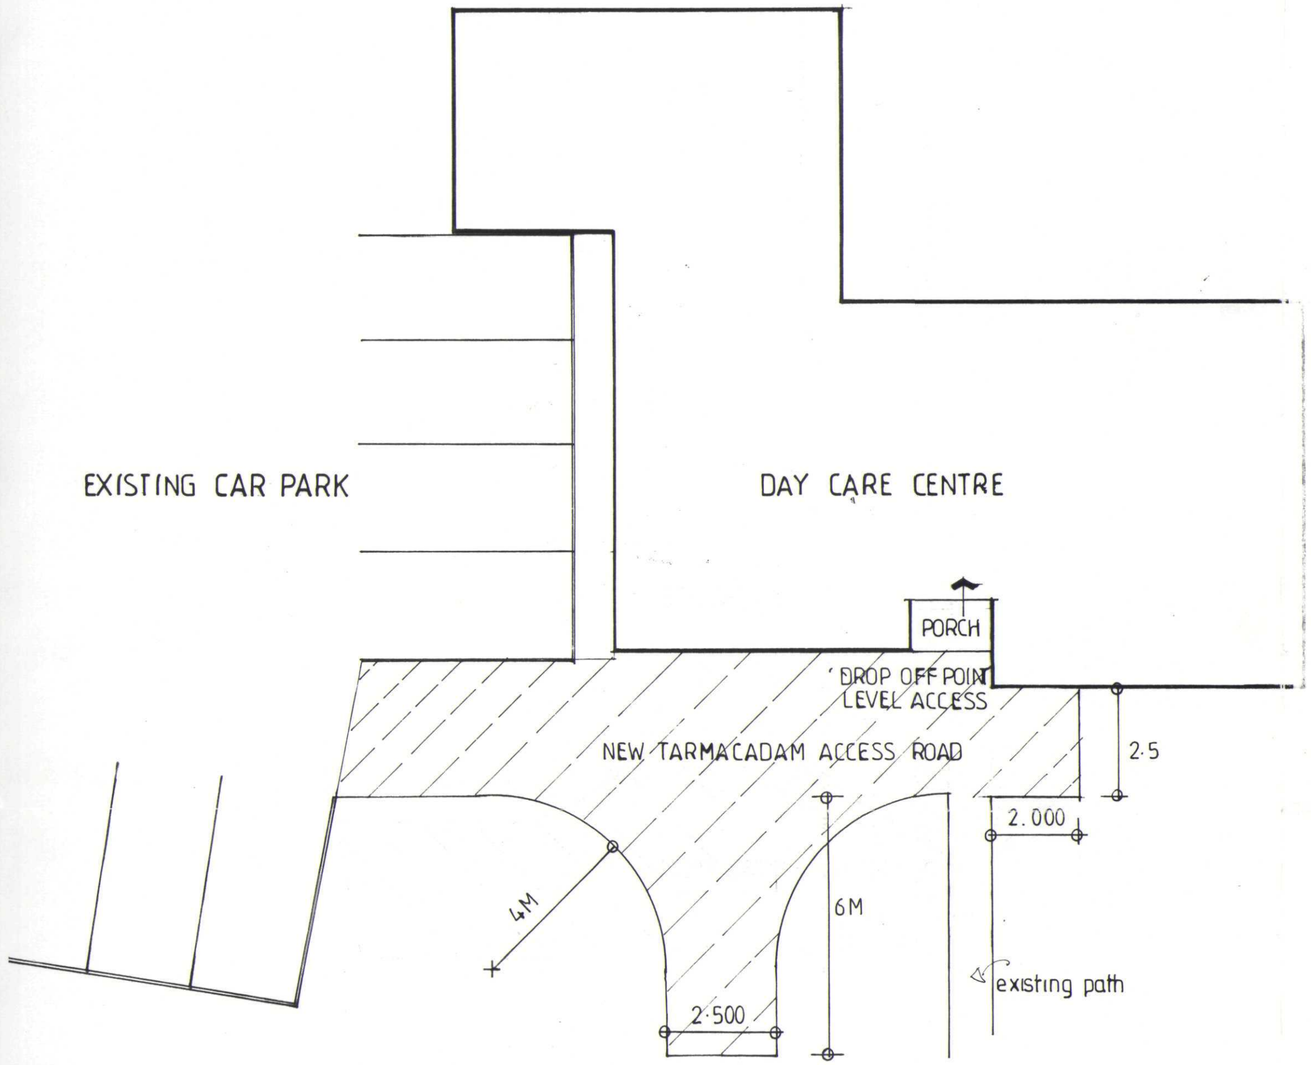


GARDEN

PLAN 1:100

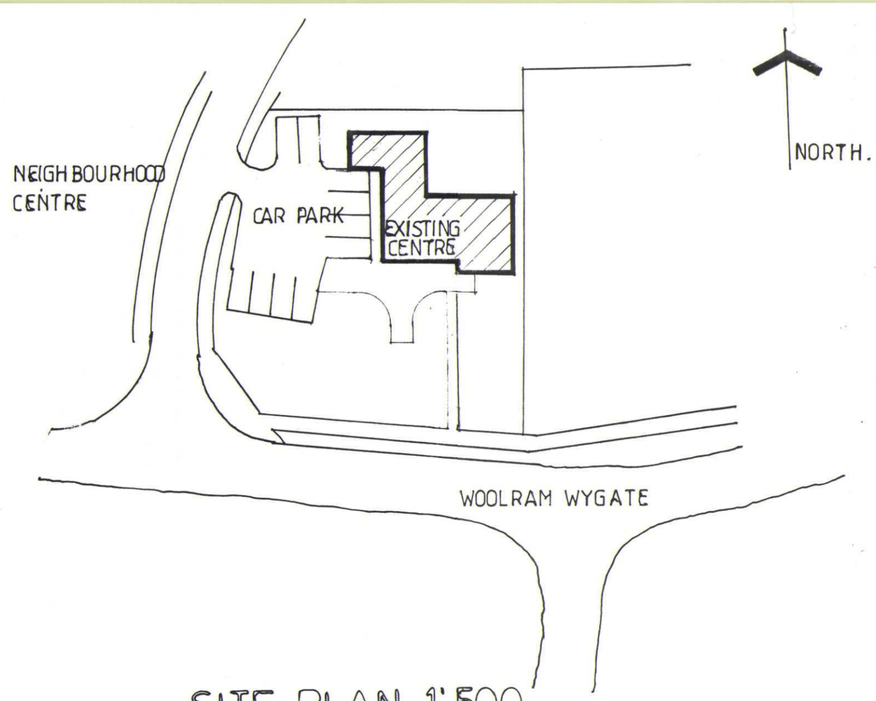

SITE PLAN 1:500

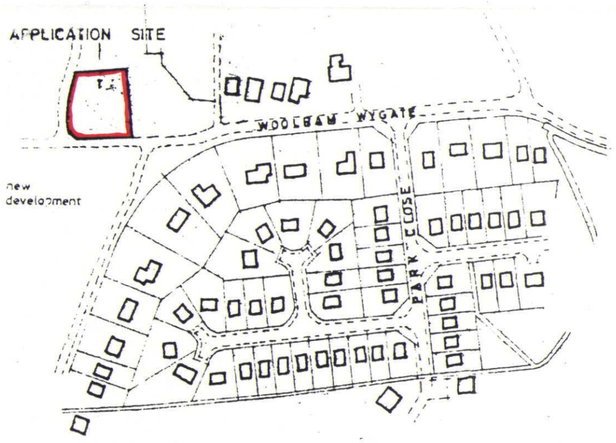

LOCATION PLAN 1:2500

DETERMINED PLAN

SHDC
Planning & Development
15 OCT 2004
Ref: 1381/04

Client
ST. BARNABAS HOSPICE TRUST

Job Title
DAY CARE CENTRE SPALDING
PATIENT 'DROP-OFF' ACCESS
ROAD.

Morley Newborn
architectural technicians
16a Portland Street Lincoln LN5 7JX Tel. Lincoln (0522) 542589
Fax. No. (0522) 530652

Date OCT. 2004
Scale 1:100. 1:500.
Drawing No.
1883 / 04 / 1.

Admail E/Y/227