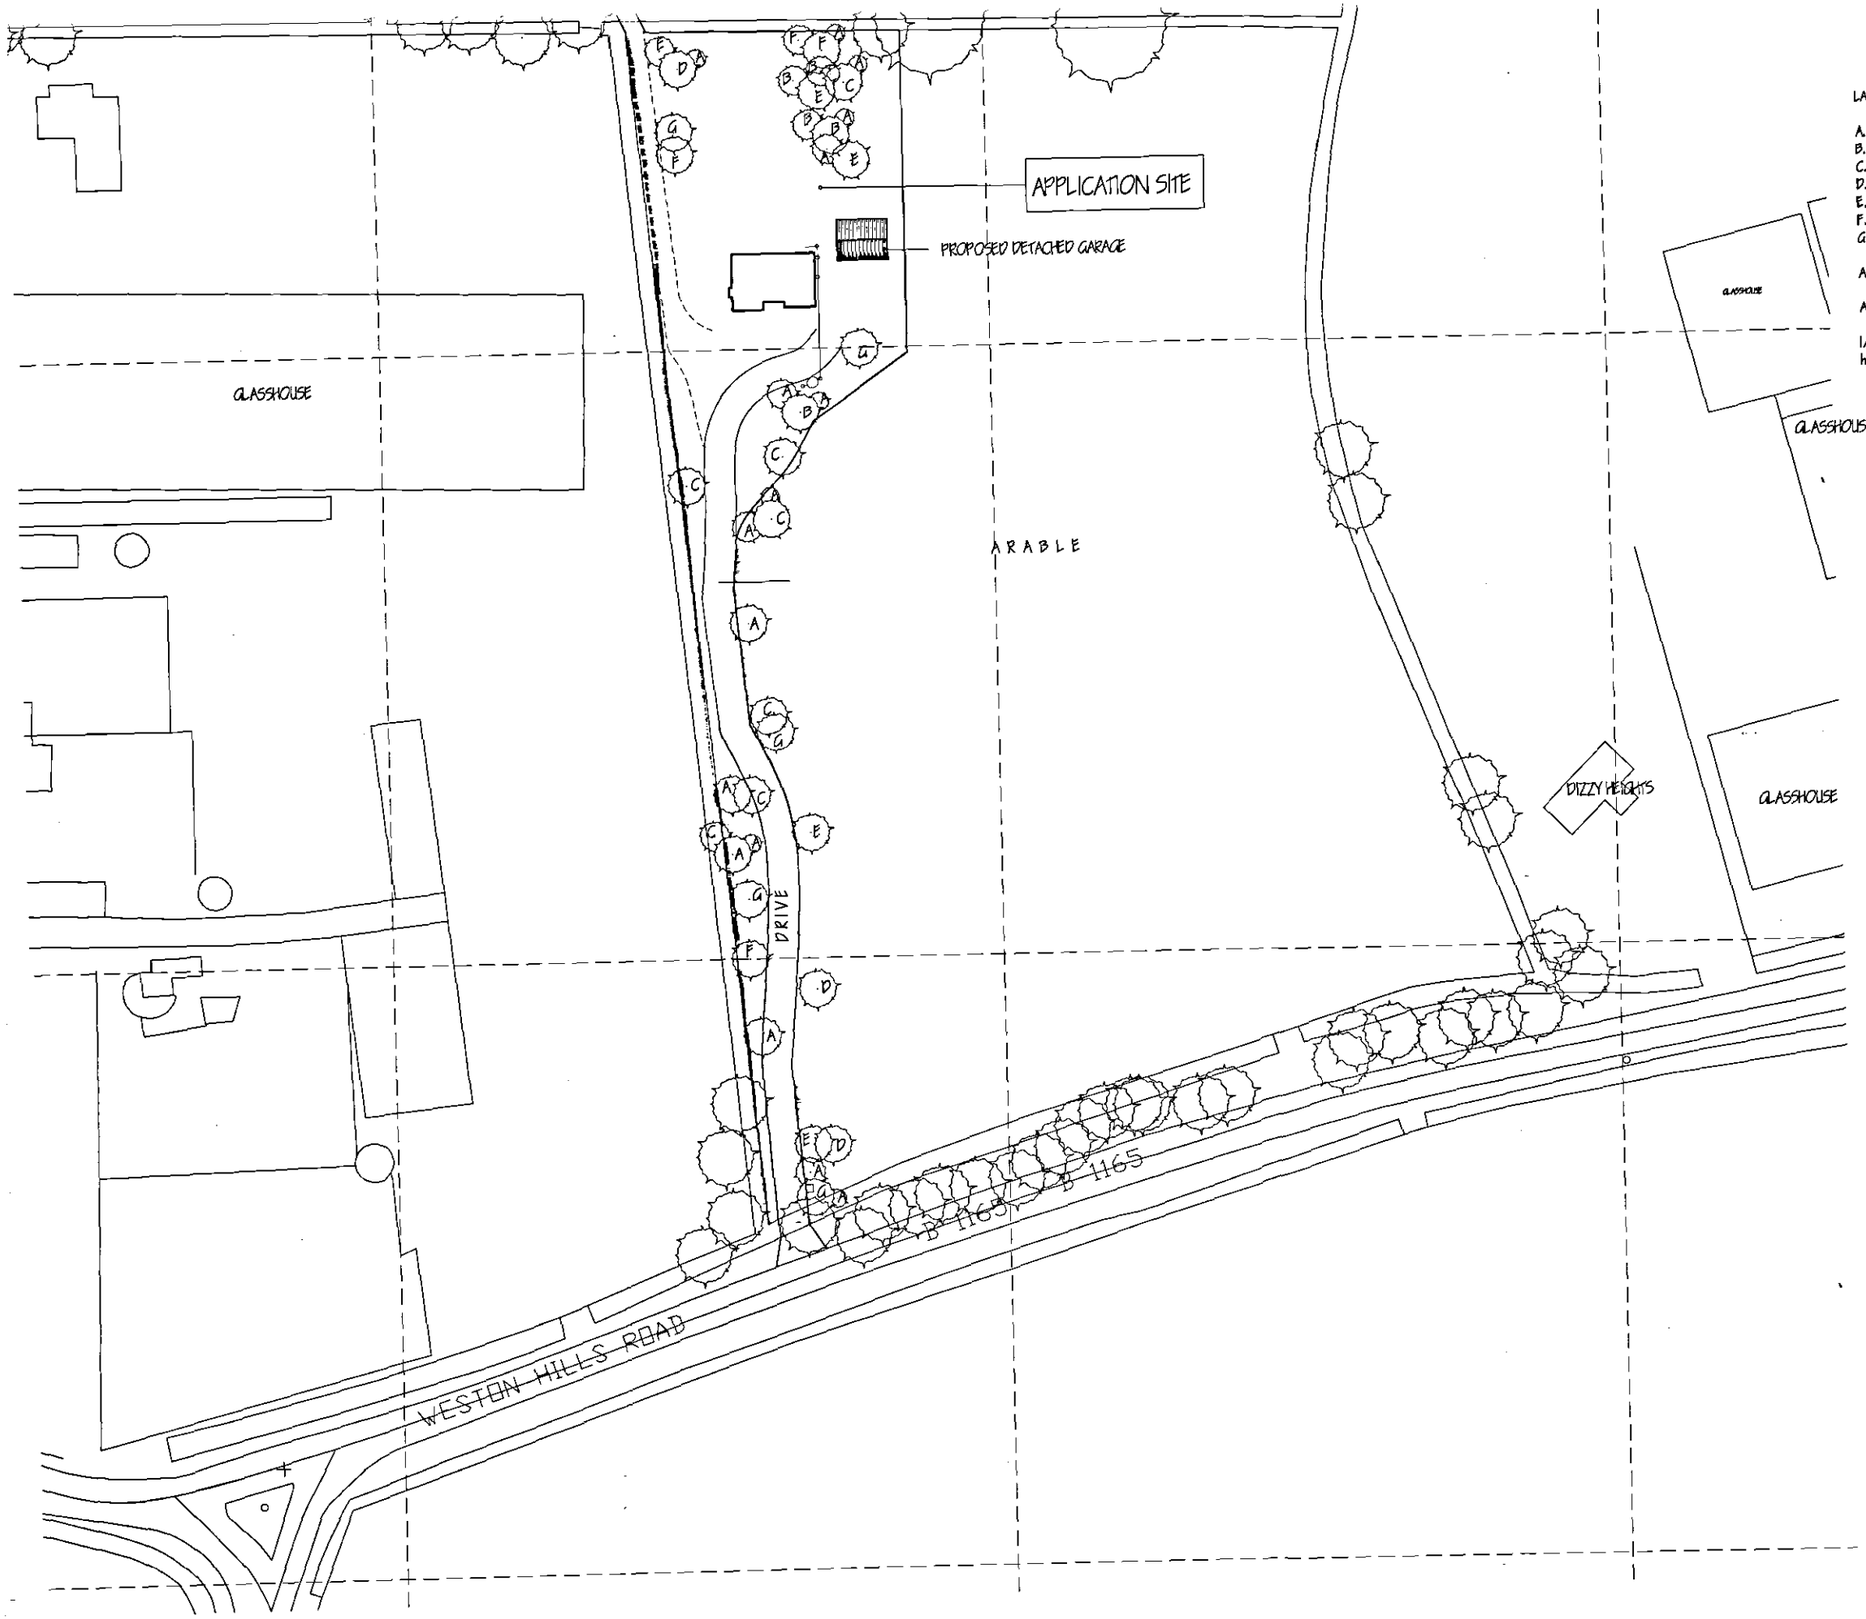


LANDSCAPING SCHEME

A. SILVER BIRCH	-	BETULA PENDULA	FEATHERED
B. BEECH	-	FAGUS SYLVATICA	FEATHERED
C. ROWN	-	SORBUS AUCUPARIA	FEATHERED
D. ENGLISH OAK	-	QUERCUS ROBUR	FEATHERED
E. FIELD MAPLE	-	ACER CAMPESTRE	FEATHERED
F. WILLOW WEEPING	-	SALIX CAPREA	FEATHERED
G. HAWTHORN	-	CRATAEGUS MONOGYNA	FEATHERED

All planting to be in accordance with BS 4428:1989 and amendment No. 1 (1991)

All trees to be planted with minimum 0.6m plastic mulch mat and to be staked, tied and tubed.

1/3 to ½ bag of peat free tree and shrub planting compost to be incorporated into backfill for each tree hole.

E	TREE PLANTING SCHEME	OCT '09
D	REDUCE SIZE OF GARAGE	JAN '09
C	DETACHED GARAGE	OCT '04
B	REPLISE / OVERHANG	MAY '04
A	BUILDING REGULATIONS APPLICATION	APR. '04
ref:	revision	date

G. R. MERCHANT
I.ENG AMICE FIWO
GRM

ARCHITECTURAL, STRUCTURAL AND LAND DRAINAGE CONSULTANTS

Unit 4, Wrights Mews
12A Park Road, Holbeach,
Spalding, Lincs. PE12 7EE
Tel: 01406 490800
Fax: 01406 425744
E-Mail: G. R. Merchant @ Merchant. Fs. Co. UK

Project
PROPOSED HOUSE IN ASSOCIATION WITH EXISTING BUSINESS
WESTON HILLS ROAD (B 1165)
LOW FULNEY LINCS

Client
CHRIS ELEY (Produce) LTD.

Drawing
SITE PLAN - PROPOSED

Job Ref.	Drawing No.
603/03	08-E
Date	Drawn
JAN 2004	GRM

Scale
1/500

DETERMINED PLAN

SHDC
Planning & Development
07 OCT 2005
Ref: 1381/05

DO NOT SCALE FROM THIS DRAWING

This drawing is copyright and may not be altered, traced, photographed or used for any other purposes other than that for which it is issued. The General Contractor is to check all dimensions at site and report any discrepancies to the Architect. All details shown on this drawing including foundations are based upon typical site conditions related to the area. No responsibility can be accepted for aforesaid conditions which may be discovered during construction unless reported to the Architect so that design amendments may be considered. Trial pit surveys are recommended in respect of foundations to establish specific site conditions before foundation work is undertaken. This drawing is limited in the amount of information contained and does not purport to contain a full specification of the works. It is solely for the purposes of obtaining Planning / Building Regulations Approval. This drawing should not be used as a contract document where. The works will not be supervised or inspected on site by G R Merchant or any representative thereof. It is the client or their appointed agents responsibility to ensure workmanship, substitution of materials, adherence to specification, variations to contract etc.

All materials to be new unless otherwise stated and all components and materials etc. to be used fitted and installed etc. in strict accordance with manufacturers instructions and relevant code of practice. Materials shall conform to economies. British standard specification or label, certificate or European code equivalent. The Employer / Client shall ensure that the selected contractor is competent with and advise all measures necessary to achieve compliance with Health and Safety Legislation For Building sites and Work places. The Employer / Client is advised that should the works need to comply with the Construction Design and Management Regulations an independent Planning Supervisor will be required. The works shall comprise of all that is shown on the drawing and details. Work that may not specifically inform but may be reasonably implied as necessary to carry out the works shall be deemed to be included.