

PROPOSED SHOPFRONT ELEVATIONS (Scale 1:50)


Plan Front

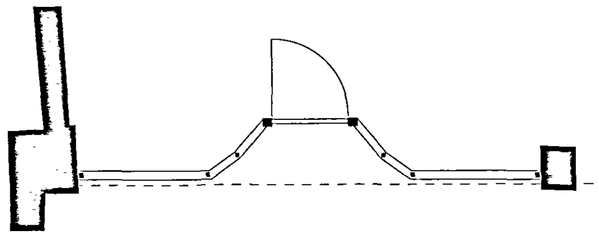


Plan Abbey Passage

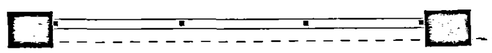


Plan Rear

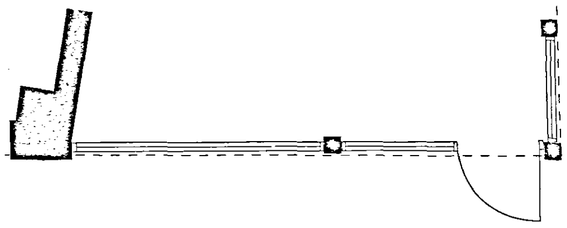


Plan Rear Side

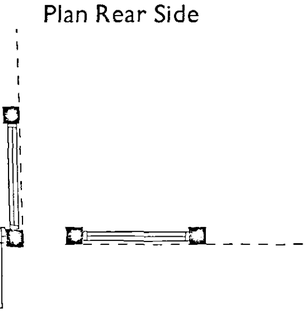


Elevation Front

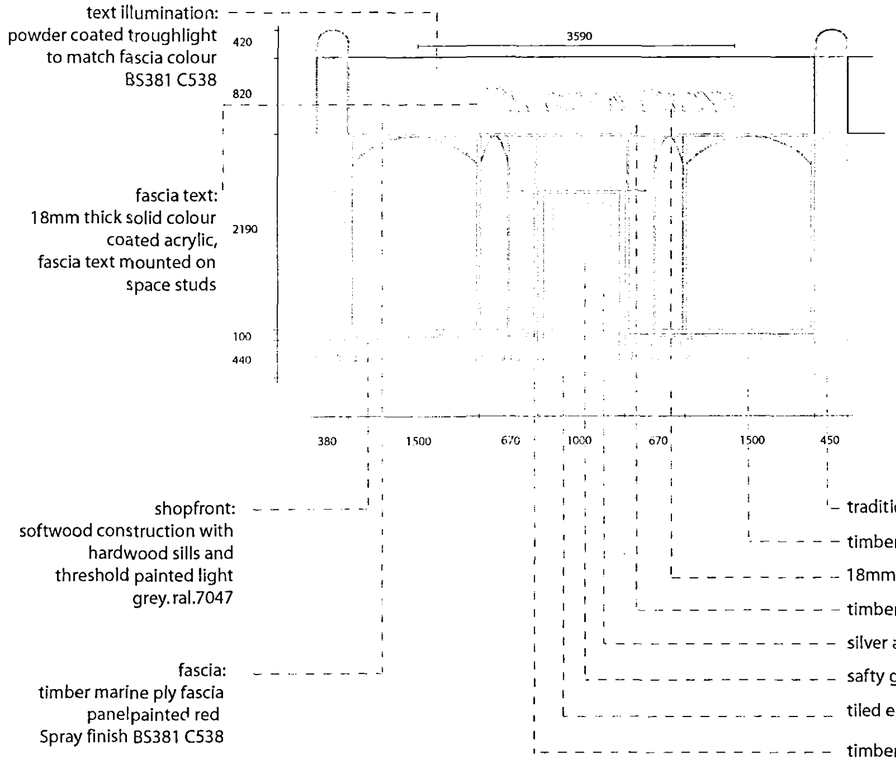


Elevation Abbey Passage

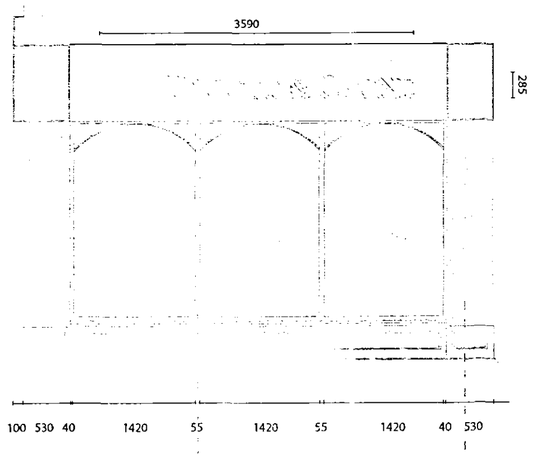


Elevation Rear

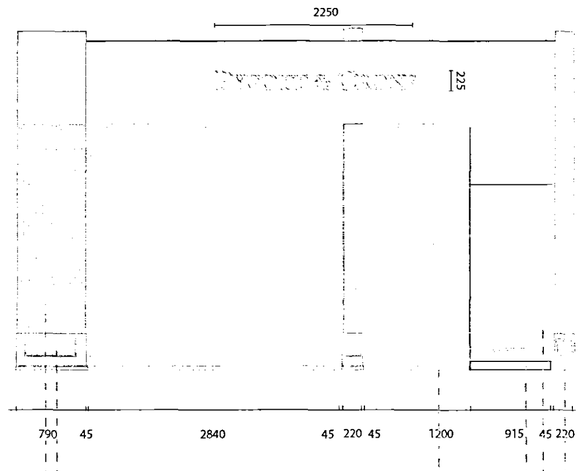


Elevation Rear Side

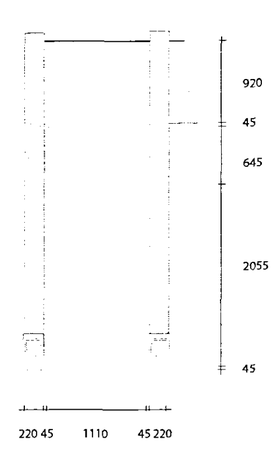


FASCIA SECTION (Scale 1:25)

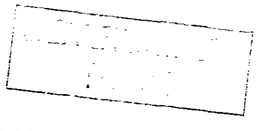

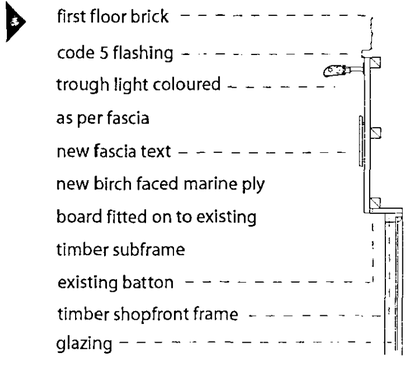

SITE PLAN (Scale 1:100)

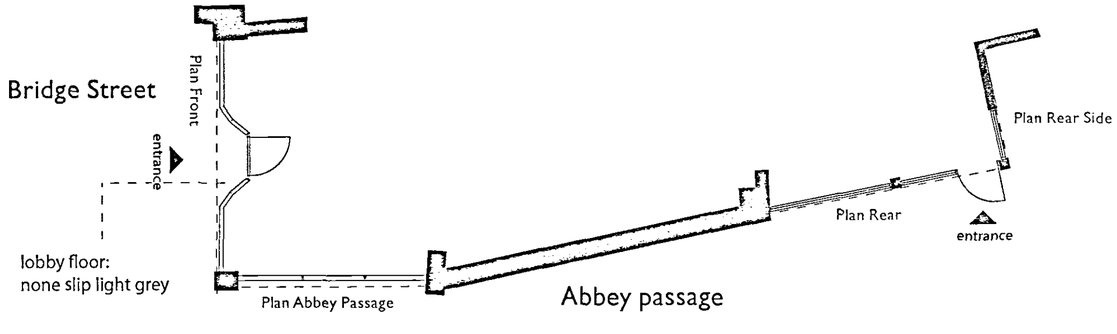

CLIENT	pygott and chrone
LOCATION	10 Bridge Street, Spalding, Lincs
PROJECT	Proposed Shopfront Elevations
DATE	17 / 10 / 06
DRG NO	TL/PGT/008
REVISION	00
SCALE	1:50 on A2 (All dimensions shown are in millimetres)

Any colours shown are for guidance only. Please refer to relevant manufacturers colour guides for accurate matching. **All measurements should be checked on site, this drawing must not be used for accurate scaling**

© Copyright of this drawing is reserved by mpl business images ltd. It is issued on condition that it is not disclosed to a third party. Any infringement will be taken seriously and may result in further action.