


FRONT ELEVATION




SIDE ELEVATION

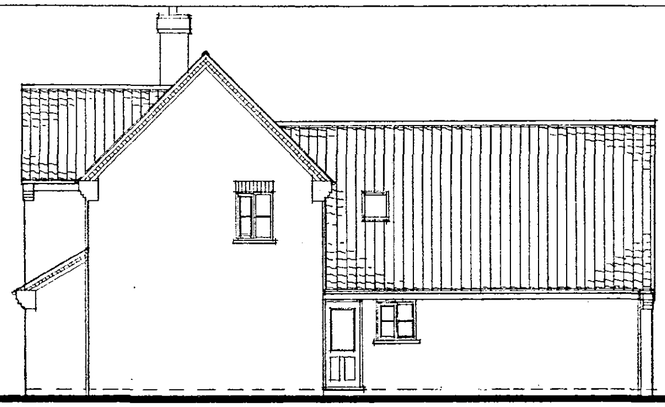


REAR ELEVATION



SIDE ELEVATION

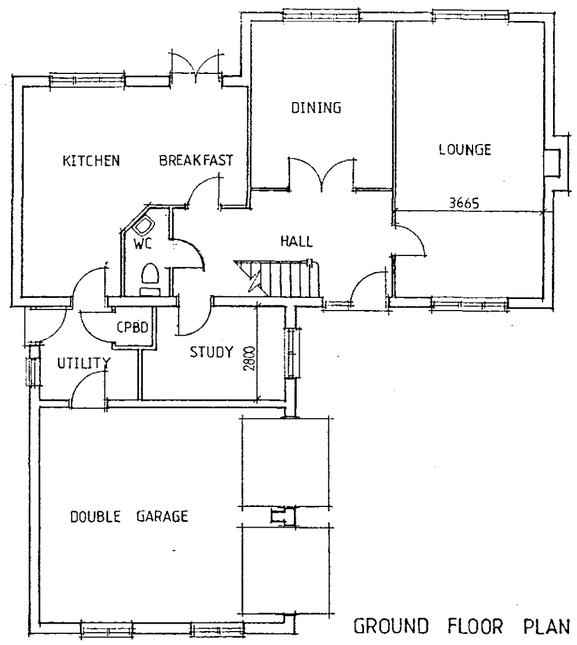

GROUND FLOOR PLAN

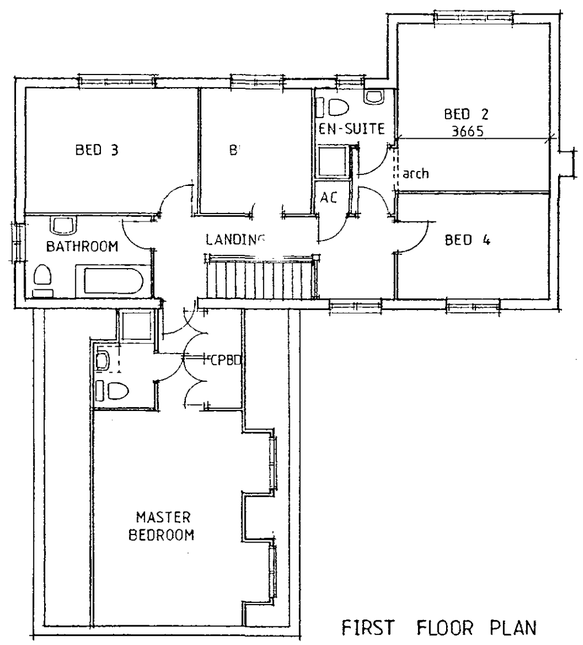

FIRST FLOOR PLAN

SUMMIT D.O.S. 941231/A

NOTES

Do not scale directly from this drawing. All discrepancies are to be brought to the attention of the below office..

The copyright to this drawing is owned by Allison Homes Eastern Limited.

This drawing is intended for Planning purposes only and should not be used for construction. Please refer to the External Materials Schedule for materials choices.

Planning
13 OCT 2005
Ref. 1403/05

	DESCRIPTION	DATE

REVISIONS

HOUSETYPE **WOBURN**

DRAWING **Design Sheet**

SCALE 1:100 @ A2	DRAWING NO. DS-01
DATE 23/ 09/ 05	
DRAWN KB	
CHECKED	

ALLISON Homes

Holland Place, Wardentree Park, Pinchbeck, Spalding, Lincolnshire. PE11 3ZN
T: (01775) 724701 F: (01775) 762153
Allison Homes Eastern Limited is a Kier Residential Company.

Building Control