


SITE PLAN
Scale 1:200

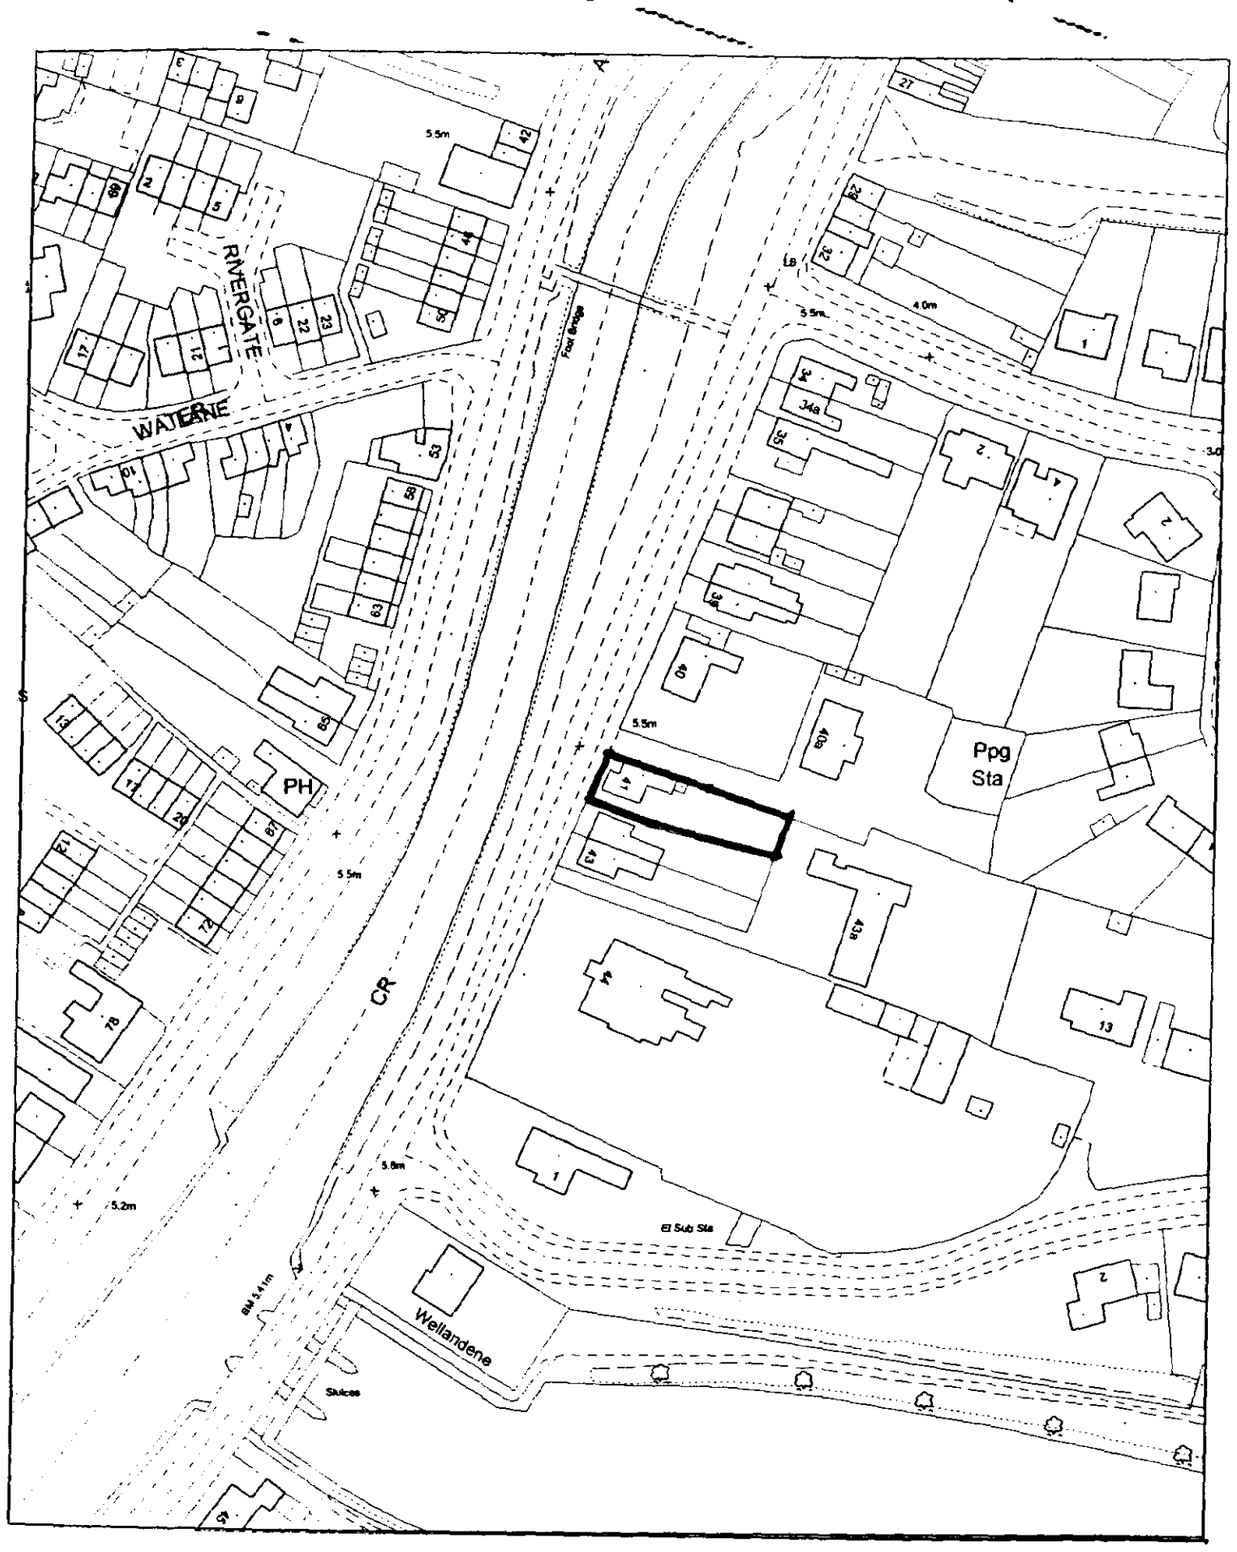

LOCATION PLAN
Scale 1:1250

JOHN D LYNCH
partnership
CHARTERED ARCHITECTS

Client
Mr & Mrs S & I Howes

Project
Application to demolish existing dwelling

Drawing
Site and Location Plans

Date	*Drawn*
Nov. 2001	**JDL**
Job No. **1530**	*Drawing No.* **Dem/1**
Scale. **1:50**	*Revision No.*

16 DEC 2001
Ref: 1405/01

DETERMINED PLAN