
DO NOT SCALE – IF IN DOUBT , PLEASE ASK

PART FRONT ELEVATION TO HIGH STREET

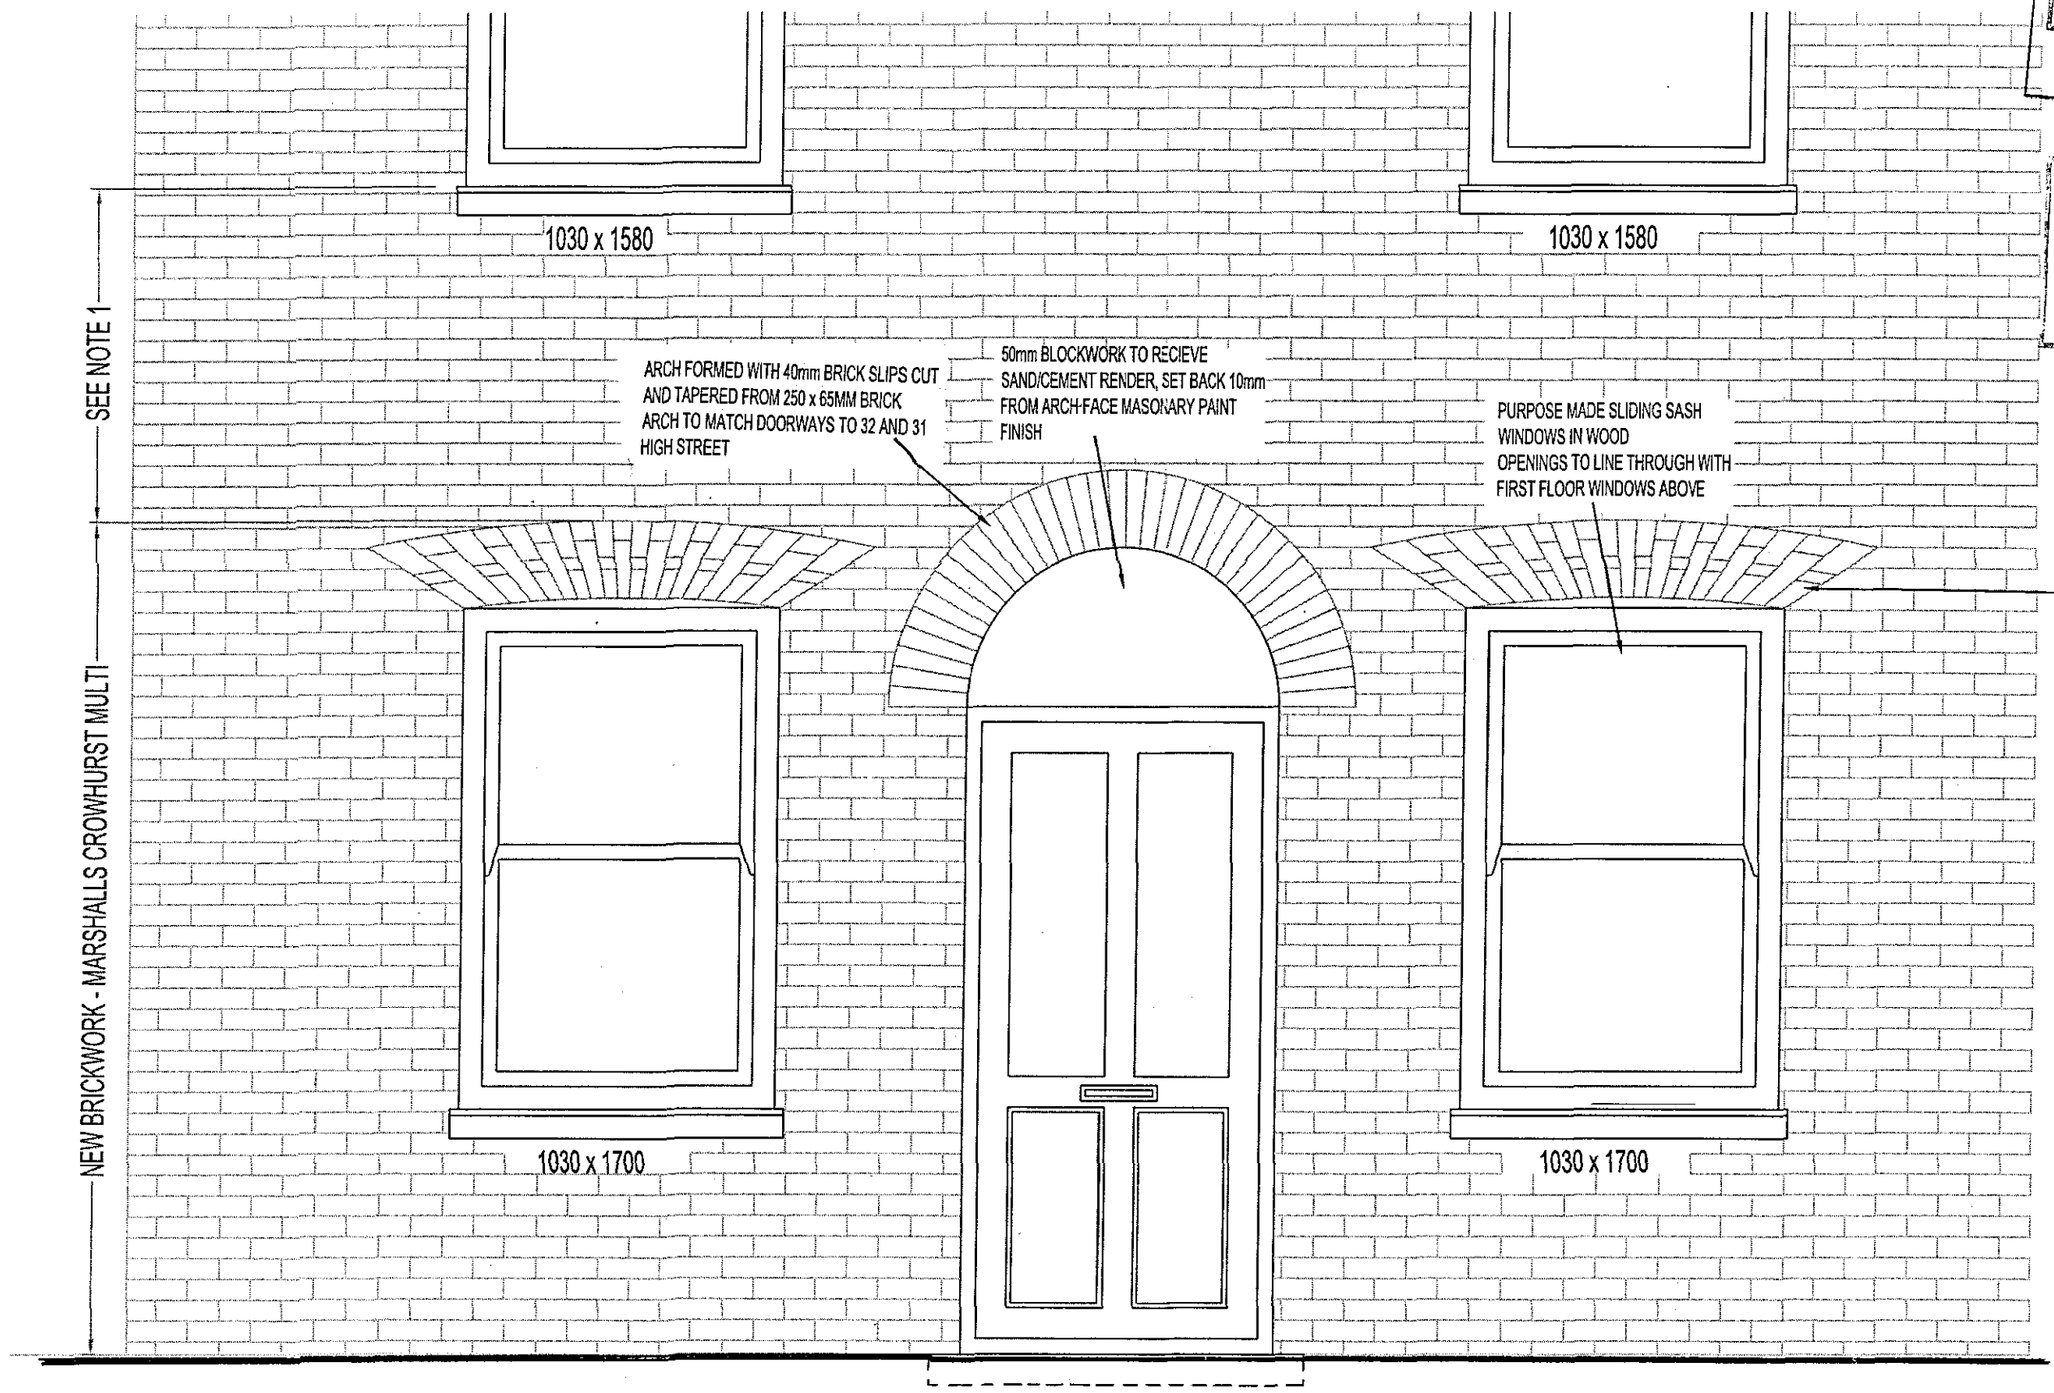

NOTE 1 - EXISTING BRICKWORK BEHIND EXISTING SHOPFRONT FASCIA AND FLASHING GENERALLY REPAIRED AND REPOINTED AS NECCESARY

1030 x 2100 ENTRANCE DOOR AND FRAME - REPLACEMENT THRESHOLD SET 10MM ABOVE TARMACADUM FOOTPATH LEVEL

DETERMINED PLAN

SHDC
Planning & Development
19 OCT 2004
Ref: 1409/04

CAMBER ARCHES OVER WINDOW OPENINGS FORMED WITH 40MM SLIP BRICKS ON 50mm BACKING BLOCKS BRICK SLIPS CUT AND SHAPED FROM 250 x 65mm BRICK
3m RADIAL GROOVES AS SHOWN

Revision	Date	Comments
Revisions		

CLIENT : CASTLE BUILDING
PROPOSED ALTERATION
TO 34 HIGH STREET
SPALDING
PARTIAL FRONT ELEVATION

CB DESIGN GROUP
ARCHITECTURAL & PLANNING SERVICES
24 Commercial Road
Spalding
Lincolnshire
PE12 2HA
Tel: 01775 722241
Fax: 01775 769986

SCALE:	Date:	Drawn By:
1:20	13/10/04	N.F.

Drawing No. 1023:04:10
Revision Nos.