
DO NOT SCALE THIS DRAWING. IT'S CLEAN HEALTH IS LICENSED TO THIS LANGUAGE ALL DIMENSIONS
ON SITE AND REPORT ANY DISCREPANCIES TO OGLESBY & LIMB LTD.
THE CONTENTS OF THIS DRAWING ARE CONTROLLED BY COPYRIGHT AND REMAIN THE PROPERTY OF
OGLESBY & LIMB LTD. WRITTEN APPROVAL MUST BE OBTAINED FROM OGLESBY & LIMB LTD PRIOR
TO DUPLICATION OR REPRODUCTION OF THIS DRAWING OR ITS CONTENTS.
ANY DIMENSIONS NOT SHOWN ARE TO BE CHECKED AND AGREED WITH OGLESBY & LIMB LTD.

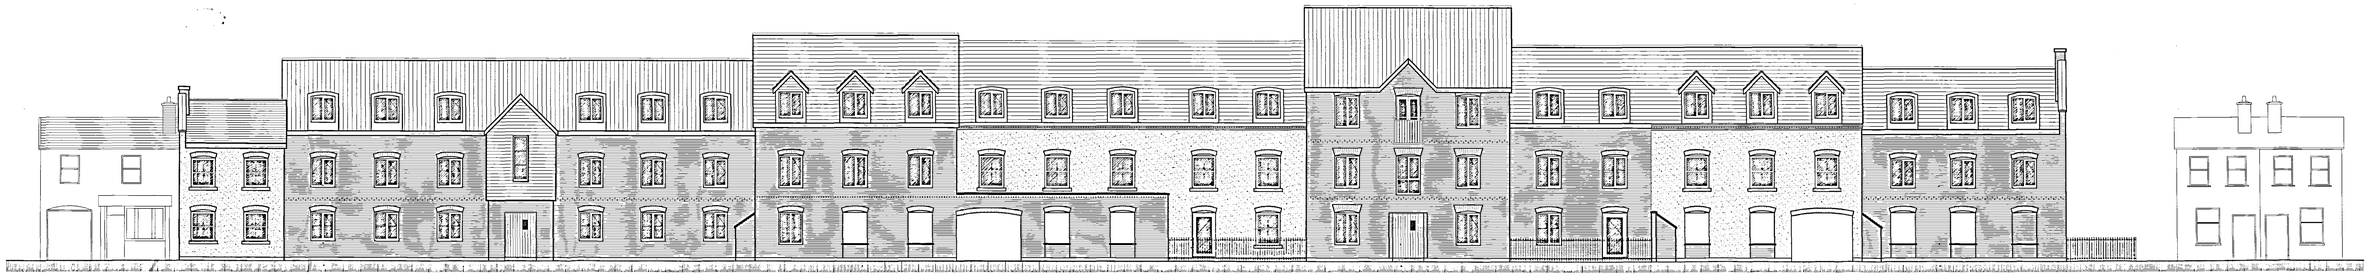

front elevation
scale 1:100



front elevation
scale 1:50



front elevation continued
scale 1:50

REV. A AMENDMENTS MADE IN ACCORDANCE WITH PLANNING OFFICERS COMMENTS IN MEETING DATED 21.08.06. ELEVATION TREATMENTS ADDED. RCW 07.09.06

Oglesby & Limb Ltd
Chartered Architects and Building Surveyors
67 London Road
Newark, Notts
NG24 1RZ
Tel: 01636 701930
Fax: 01636 702745
e-mail: design@o&l-ltd.co.uk

Client:
DGM Properties Ltd

Project:
Proposed Residential Development
Double Street
Spalding.

Drawing Title:
Front Elevation

PRELIMINARY

- 5 OCT 2006
14/09/06

Date:	Scale:
August 2006	1:50 1:100 @ A0
Drawn by: RCW	Checked by: AJO

DETERMINED PLAN

Drawing Number:	Rev:
A0619-30	A