


DO NOT SCALE THIS DRAWING. THE WORKING PLAN IS ISSUED TO THOSE CONCERNED ALL DIMENSIONS ON SITE AND REPORT ANY DISCREPANCIES TO OGLESBY & LIMB LTD.
THE CONTENTS OF THIS DRAWING ARE COVERED BY COPYRIGHT AND REMAIN THE PROPERTY OF OGLESBY & LIMB LTD. WRITTEN APPROVAL MUST BE OBTAINED FROM OGLESBY & LIMB LTD PRIOR TO DUPLICATION OR REPRODUCTION OF THIS DRAWING OR ITS CONTENTS.
ANY DIMENSIONS NOT SHOWN ARE TO BE CHECKED AND AGREED WITH OGLESBY & LIMB LTD.

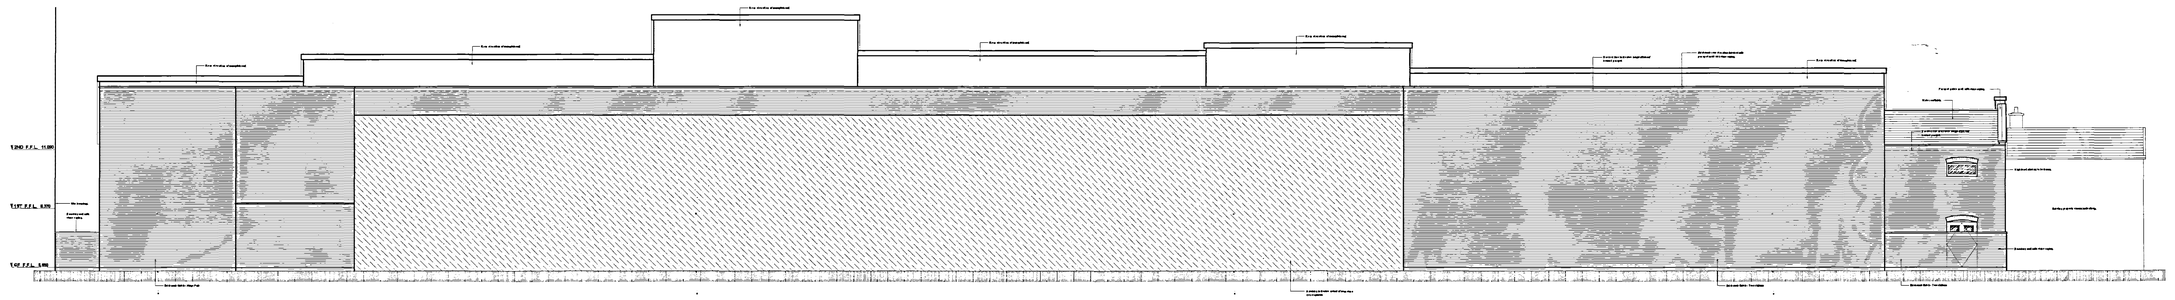

rear elevation
scale 1:100

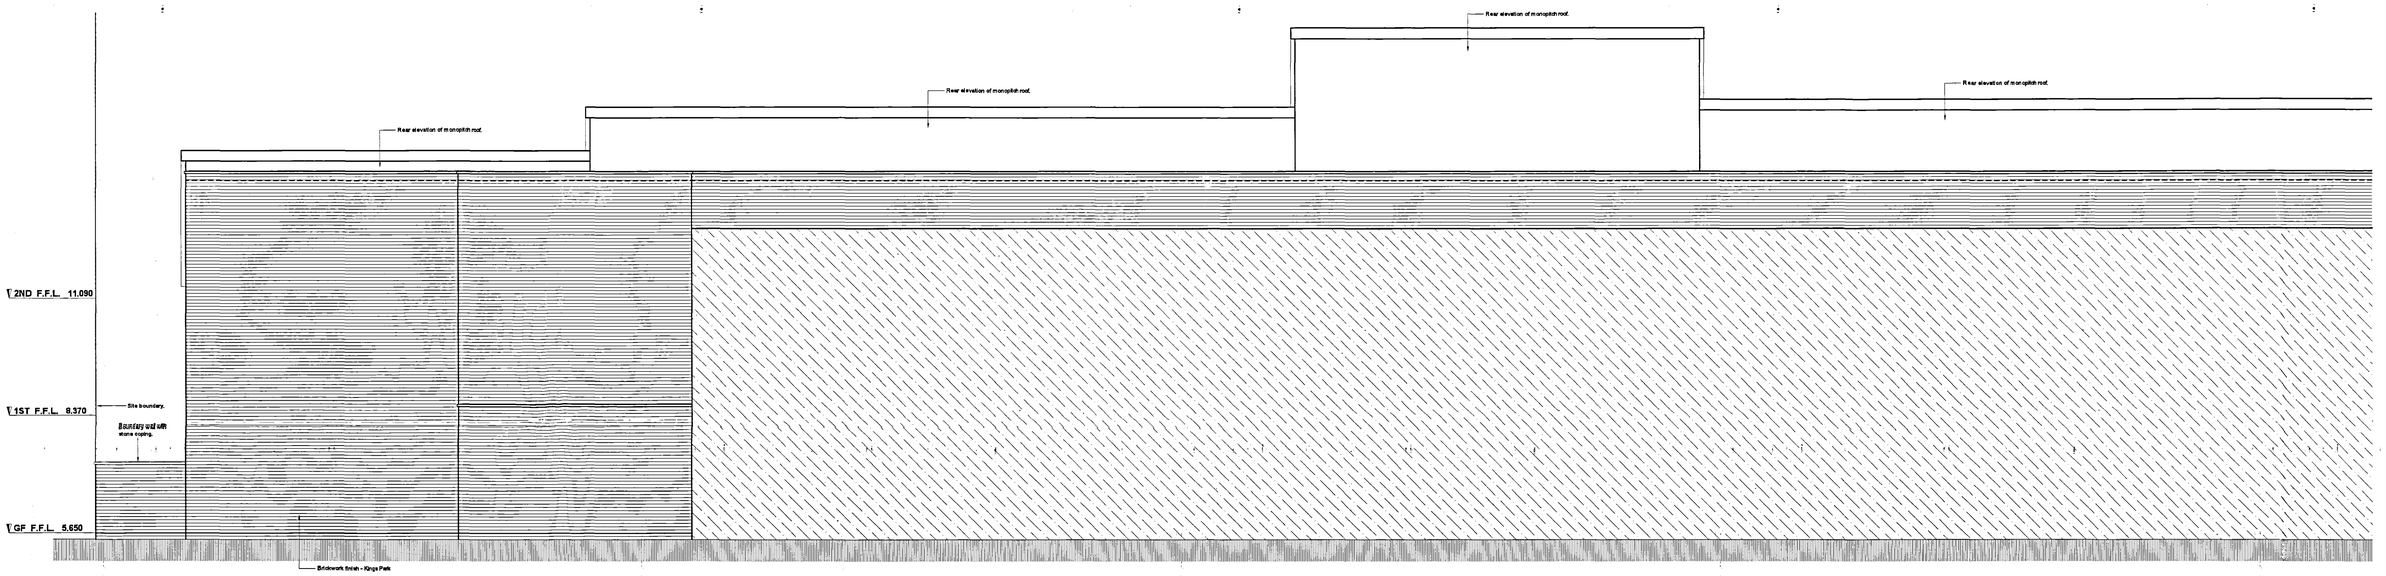

rear elevation
scale 1:50

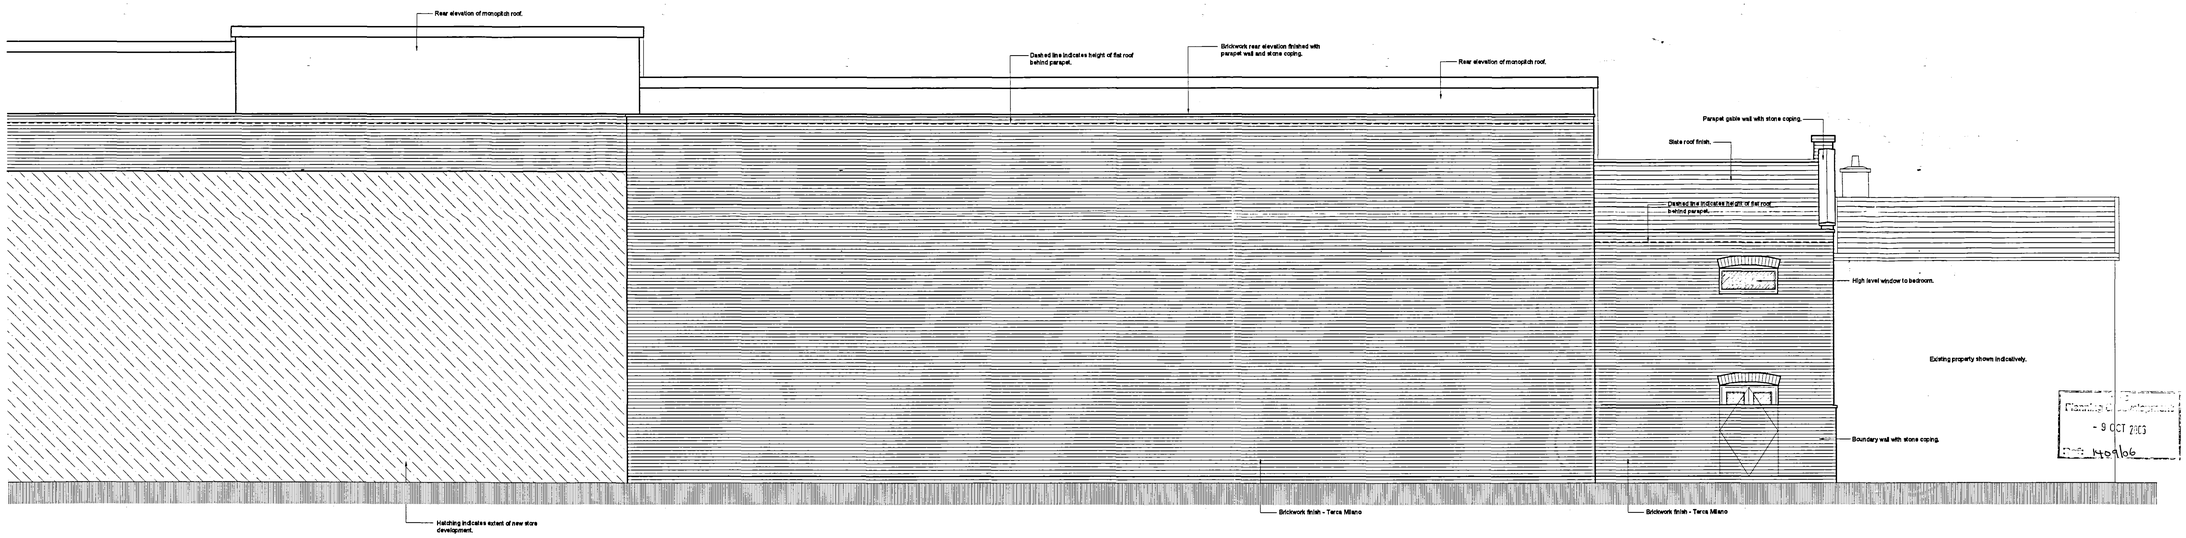

rear elevation continued
scale 1:50

Oglesby & Limb Ltd
Chartered Architects and Building Surveyors
67 Lincoln Road
Newark, Notts
NG24 1BZ
Tel: 01636 70000
Fax: 01636 702742
e-mail: design@o&l.co.uk

Client:
DGM Properties Ltd

Project:
Proposed Residential Development

Double Street
Spalding.

Drawing Title:
Rear Elevation

PRELIMINARY

- 9 OCT 2006
H09/06
PLAN

Date:	Scale:
September 2006	1:50 1:100 @ A0
Drawn by: RCW	Checked by: AJO

Drawing Number:	Rev:
A0619-32	---