




FRONT ELEVATION

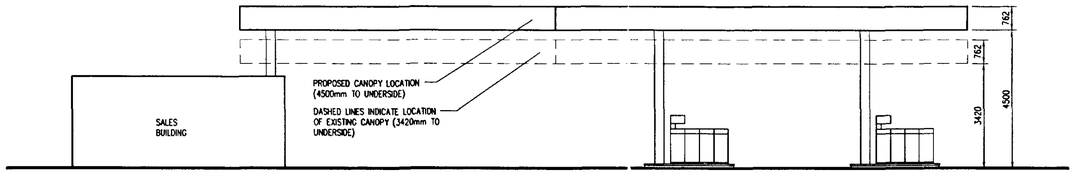


REAR ELEVATION

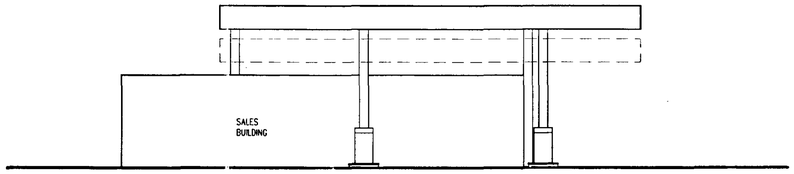

SIDE ELEVATION

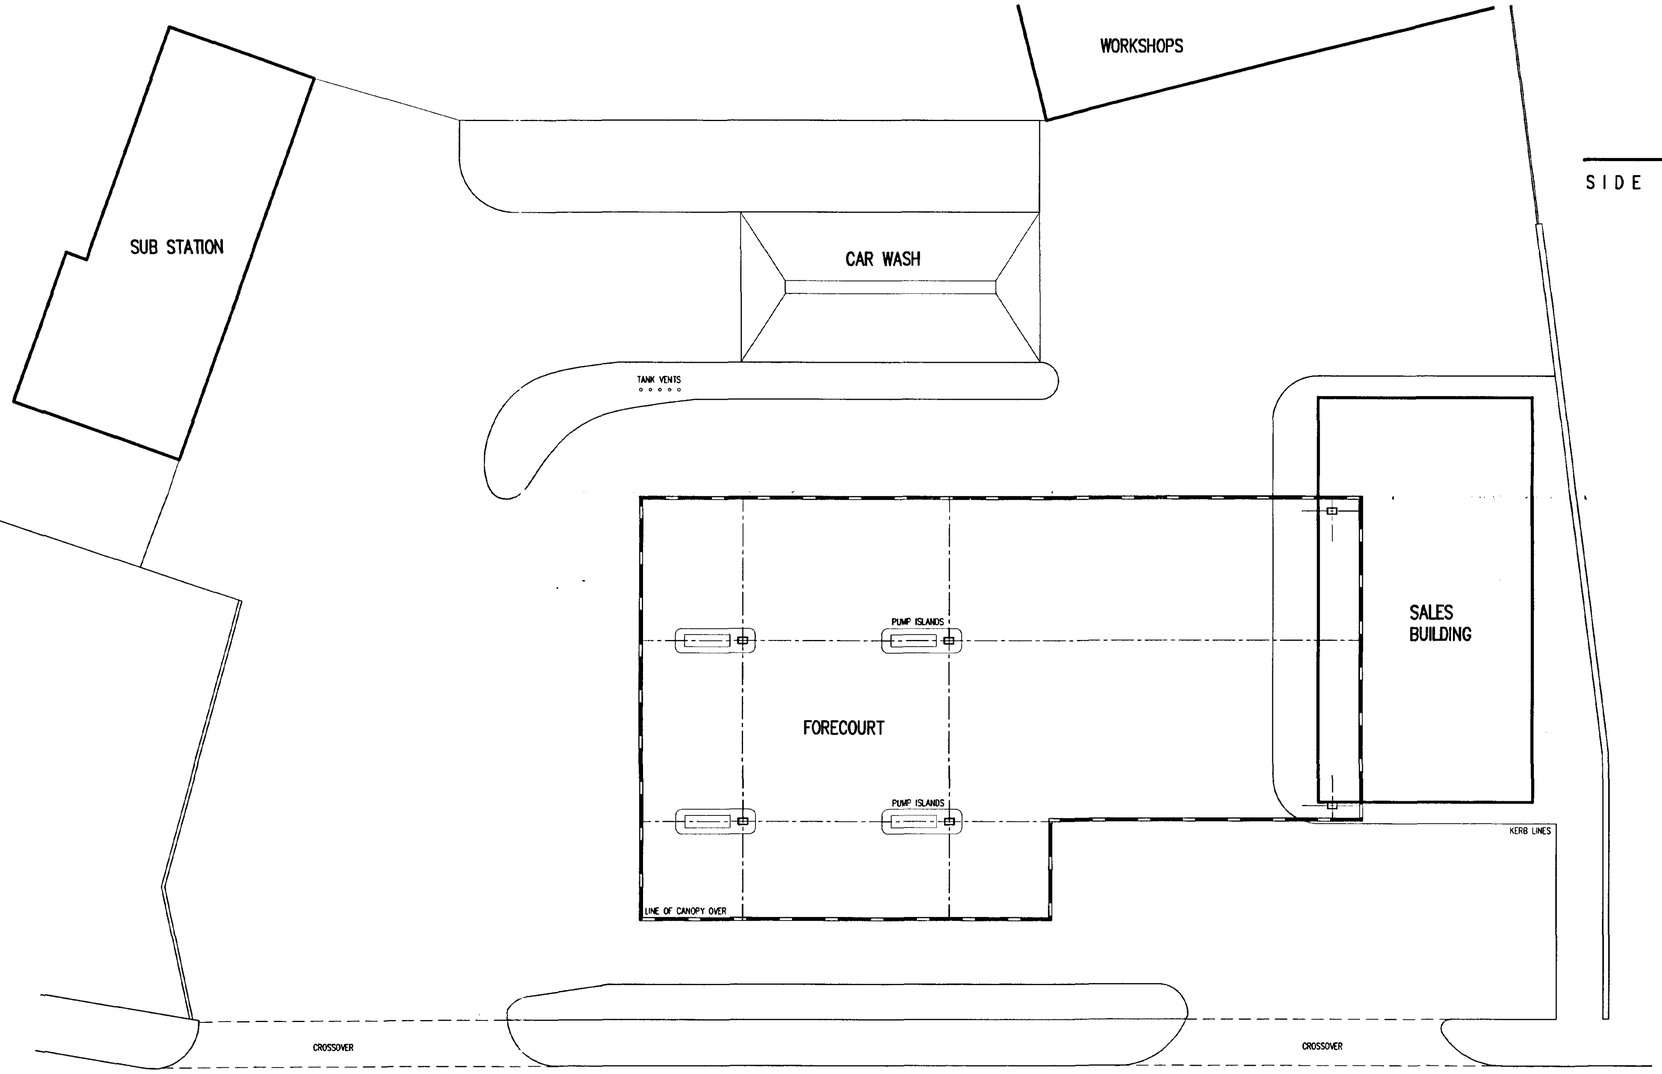

LONDON ROAD

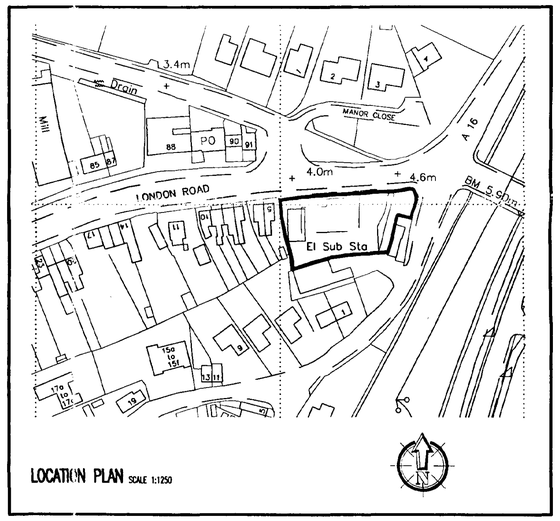

LOCATION PLAN SCALE 1:1250

DETERMINED PLAN

RECEIVED BY HOUSING & PLANNING 13 DEC 2001 Ref: 14/2001

ARCHITECTS
LEEDS BARNSLEY BRADFORD

1. THIS DRAWING AND THE COPYRIGHTS AND PATENTS THEREIN ARE THE ARCHITECTS PROPERTY AND MAY BE USED OR REPRODUCED ONLY UNDER CONTRACT.

2. CONTRACTORS AND SUB-CONTRACTORS MUST CHECK AND AGREE ALL DIMENSIONS BEFORE PREPARING SHOP DRAWINGS OR COMMENCING WORK ON SITE

3. CONTRACTORS ARE RESPONSIBLE FOR INFORMING THE ARCHITECT OF ANY DISCREPANCY DISCOVERED ON THIS DRAWING OR BETWEEN THIS DRAWING AND ANY OTHER RELATED DOCUMENT ISSUED UNDER THE STANDARD FORM OF CONTRACT IN RESPECT OF THE WORK.

4. WRITTEN DIMENSIONS ONLY ARE TO BE USED FROM THIS DRAWING. IF IN ANY DOUBT ASK FOR CLARIFICATION.

Notes.

Revisions.

Date	Suffix	Description	Date	Suffix	Description

NUTTALL YARWOOD & PARTNERS
CHARTERED ARCHITECTS
The Old Primary School, Calverley Road, Oulton, Leeds, LS26 8JQ. Tel: 0113 2822100 Fax: 0113 2822213 e-mail nyp.leeds@btinternet.com
The Grove, High Street, Dodworth, Barnsley, S75 3RQ. Tel: 01226 206771 Fax: 01226 200989 e-mail nyp.barnsley@btinternet.com
120 Main Street, Burley-in-Wharfedale, LS29 7JX. Tel: 01943 864441 Fax: 01943 862300 e-mail nyp.bradford@btinternet.com

Project. CANOPY RAISE	Client. MALTHURST PETROLEUM Ltd.	
Drawing Title. PROPOSED PLAN AND ELEVATIONS	Date. DEC 2001	Scale. 1:100 & 1:1250
	Drawn By. S.R.D.	Checked.
	Ref. 32L/050	Dwg. No. 001 Rev.