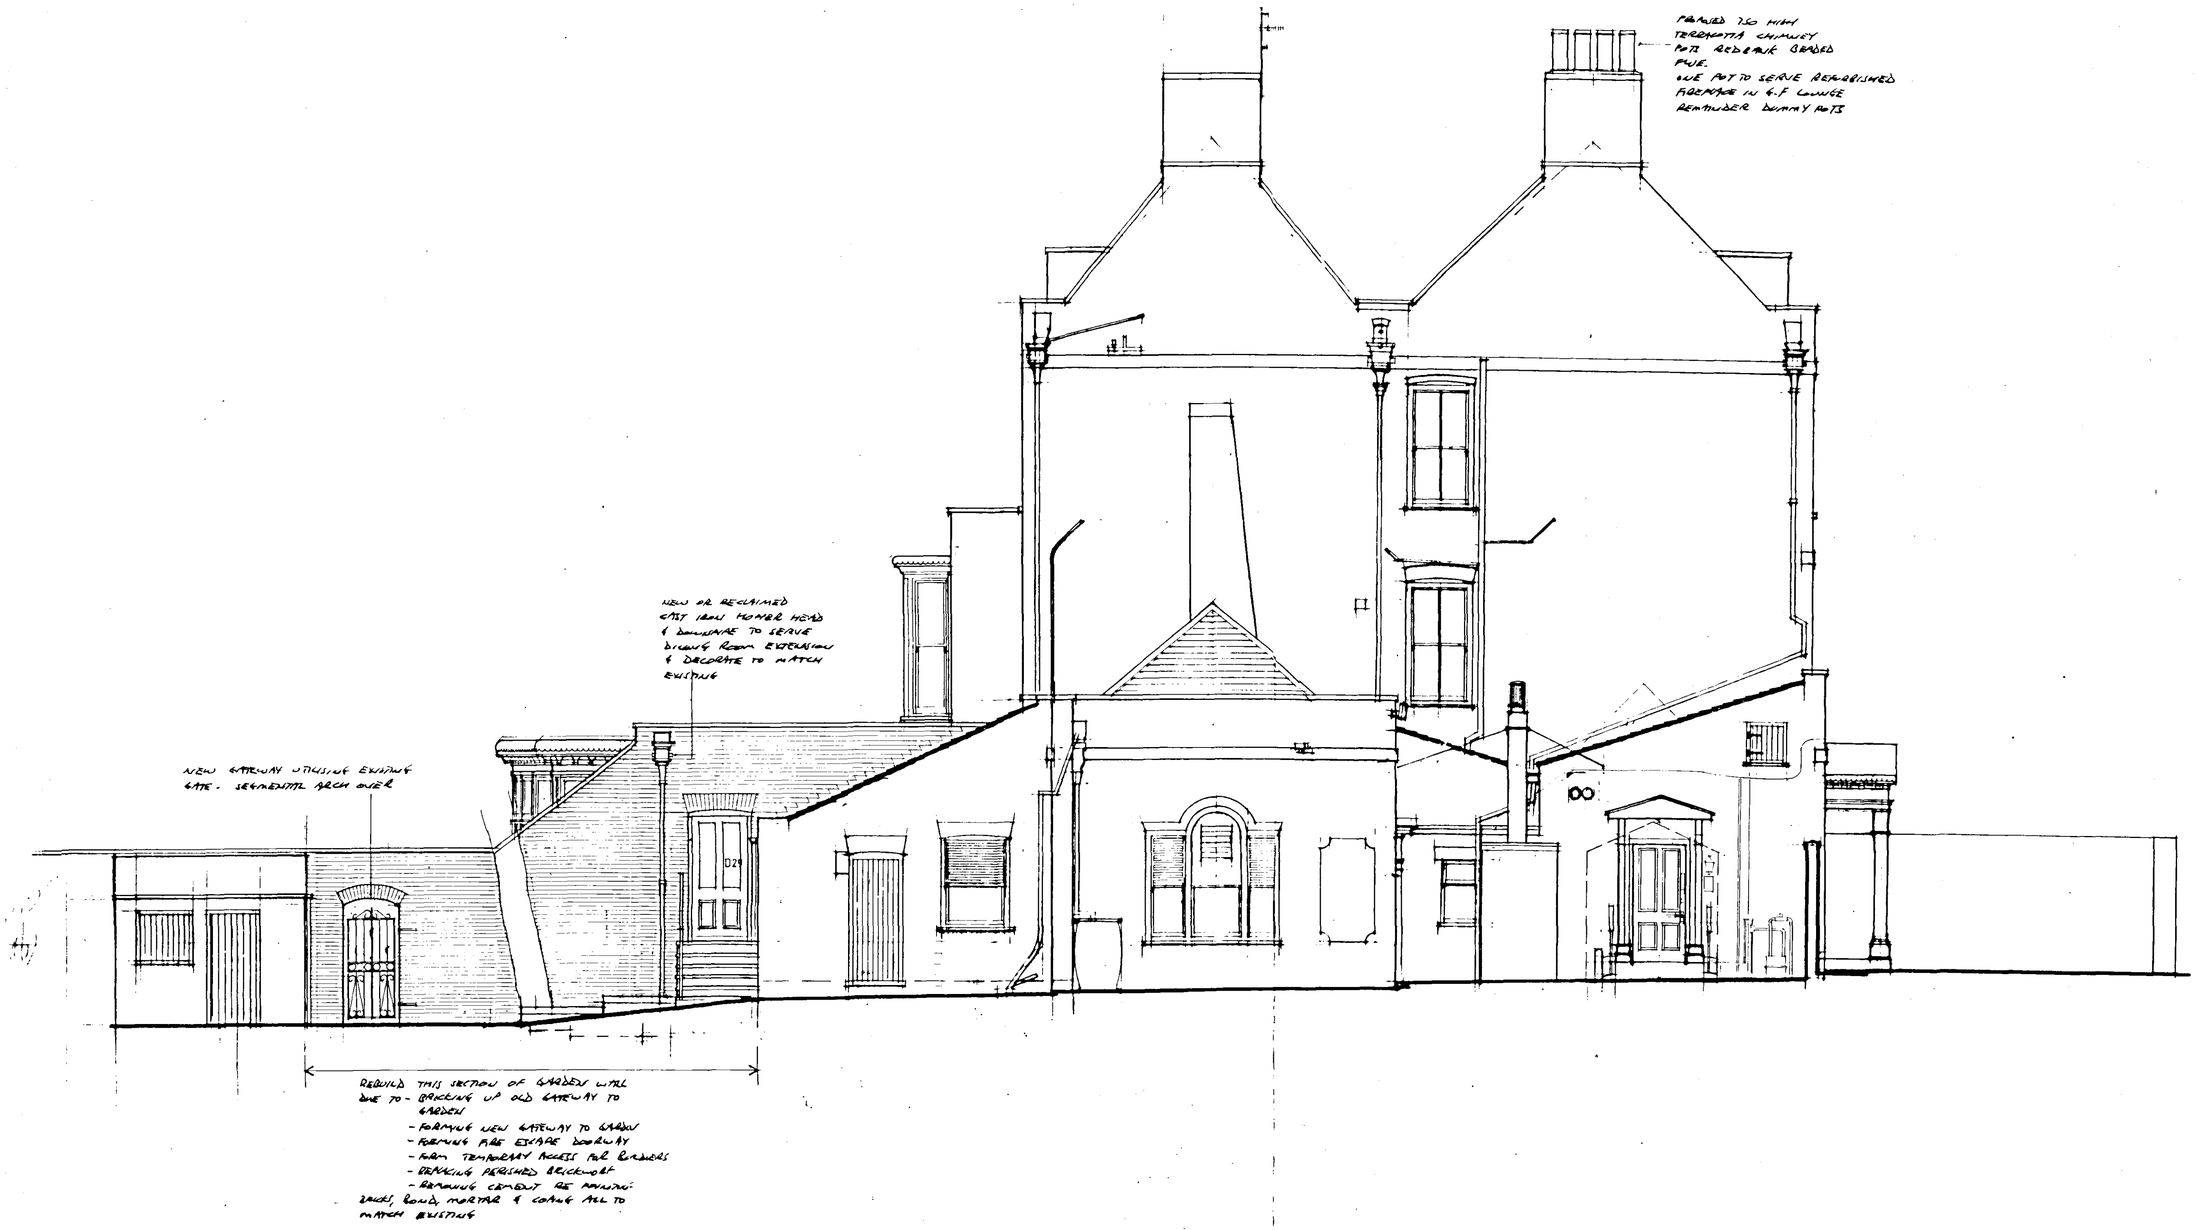



SHDC
PLANNING & DEVELOPMENT
24 NOV 2003
Ref. 1421/03

Contractor To Check All Dimensions On Site Before Work Commences.

| Rev. | Date. | Init. | Revision Details. |
|---|---|---|---|
| A | 12.11.03 | RE | PLANNING APPLICATION |

PODDINGTONS
Architectural Design Consultants
Rabbit Hollow, Church Lane, North Rauceby, Sleaford, Lincs. NG34 8QU
Tel. (01529) 488033 Fax. (01529) 488044

Project.
MR & MRS G. MOWAT.
CLEY HALL HOTEL.
22, HIGH STREET, SPALDING.

DETERMINED PLAN

Drawing.
NORTH EAST ELEVATION PROPOSED

| Scale. | Drawing. No. |
|---|---|
| 1:50 | 3130-9 |
| Drawn. | |
| Date. JUNE 2003 | Rev. A |