

GROUND FLOOR PLAN

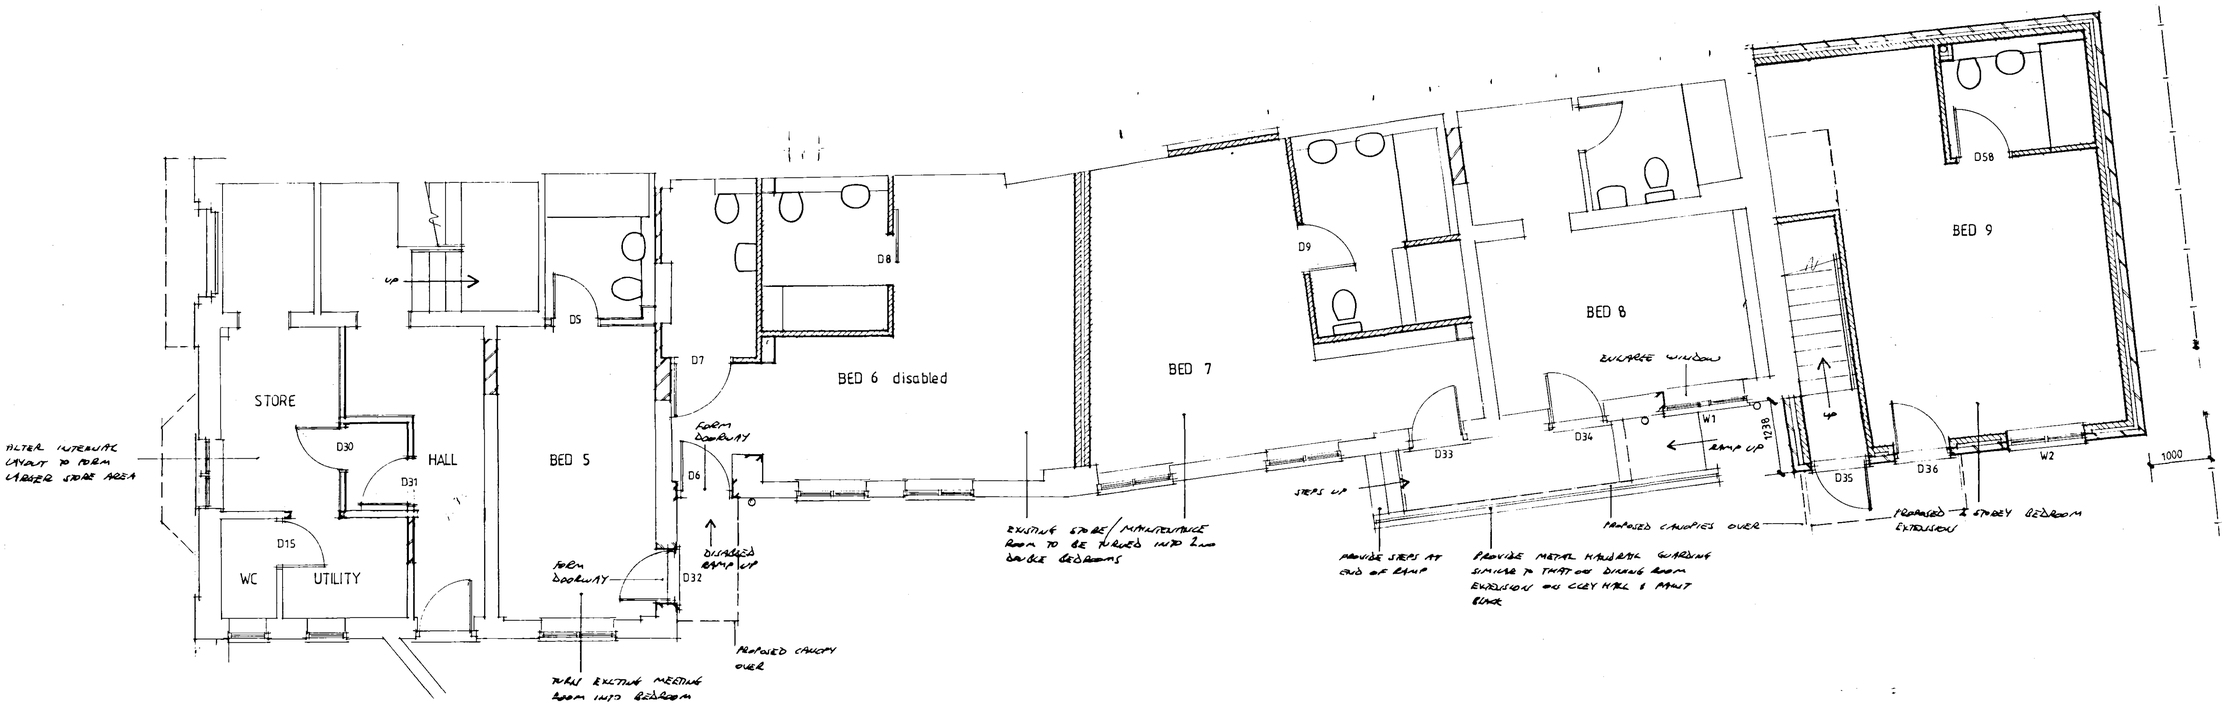

FIRST FLOOR PLAN

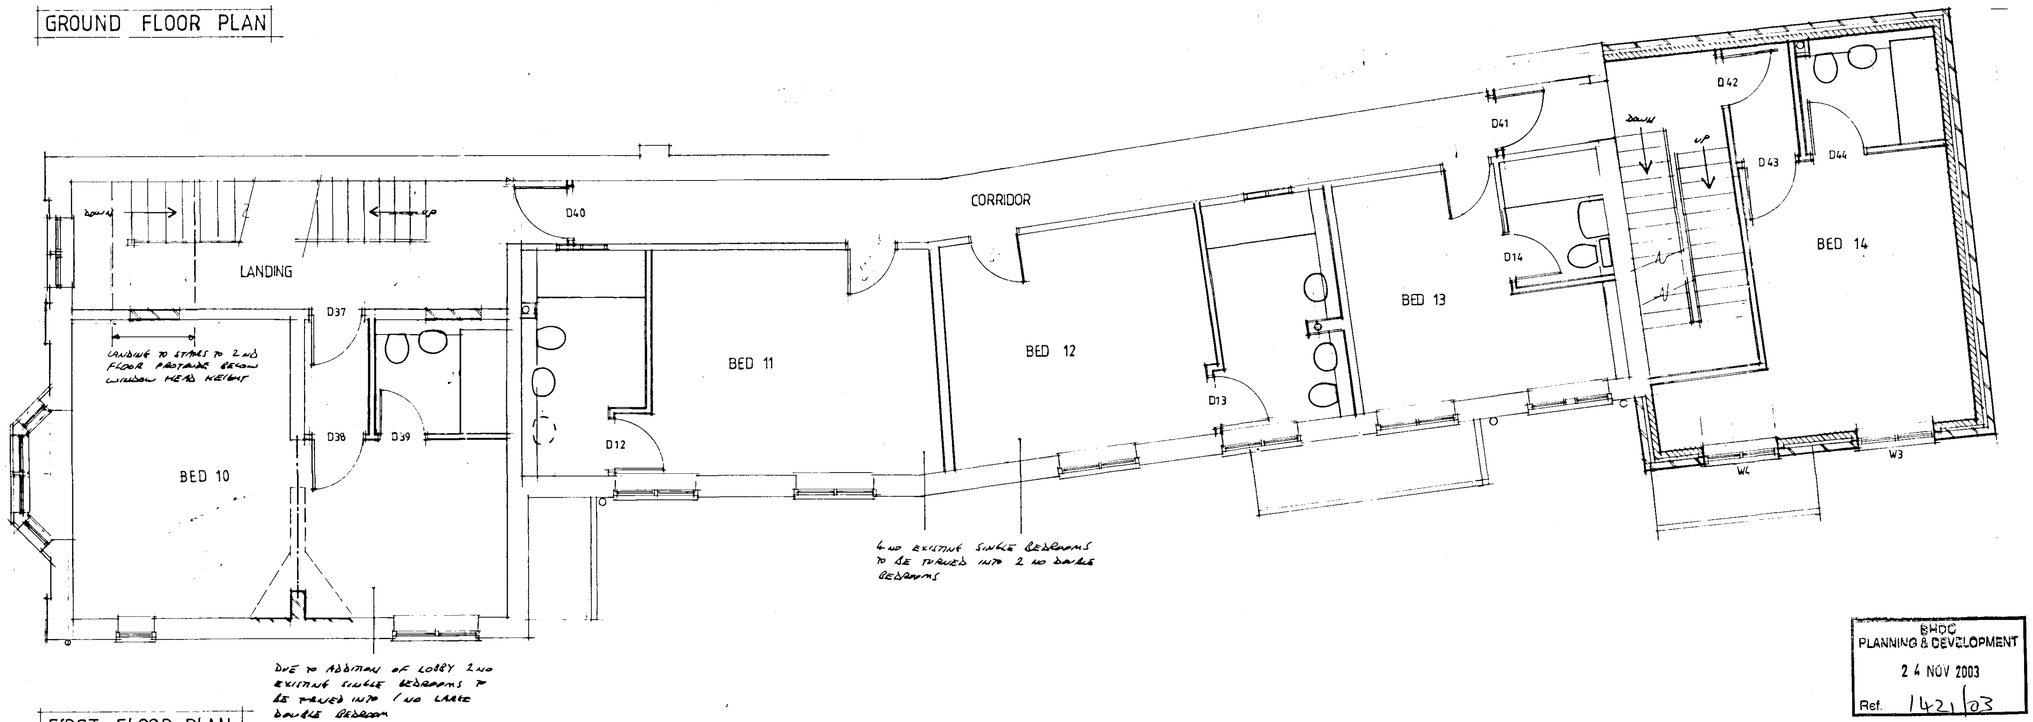

Contractor To Check All Dimensions On Site Before Work Commences.

Rev.	Date.	Init.	Revision Details.
A	9-10-03	AS	ALTER TO SUIT PLANNING COMMENTS
B	14-11-03	AS	PLANNING APPLICATION

PODDINGTONS
Architectural Design Consultants
Unit 7, The Flaxmill, Flaxmill Lane, Pinchbeck, Spalding, Lincs. PE11 3XQ.
Tel: 01775 720866 Fax: 01775 720877

SHDC PLANNING & DEVELOPMENT
24 NOV 2003
Ref. 142/03

DETERMINED PLAN

Project.
MR & MRS G. MOWAT.
CLEY HALL HOTEL.
22, HIGH STREET, SPALDING.

Drawing.
GROUND & FIRST FLOOR PLAN PROPOSED

Scale.	Drawing. No.
1-50	3102 -5
Drawn.	
Date. JUNE 2003	Rev. A B