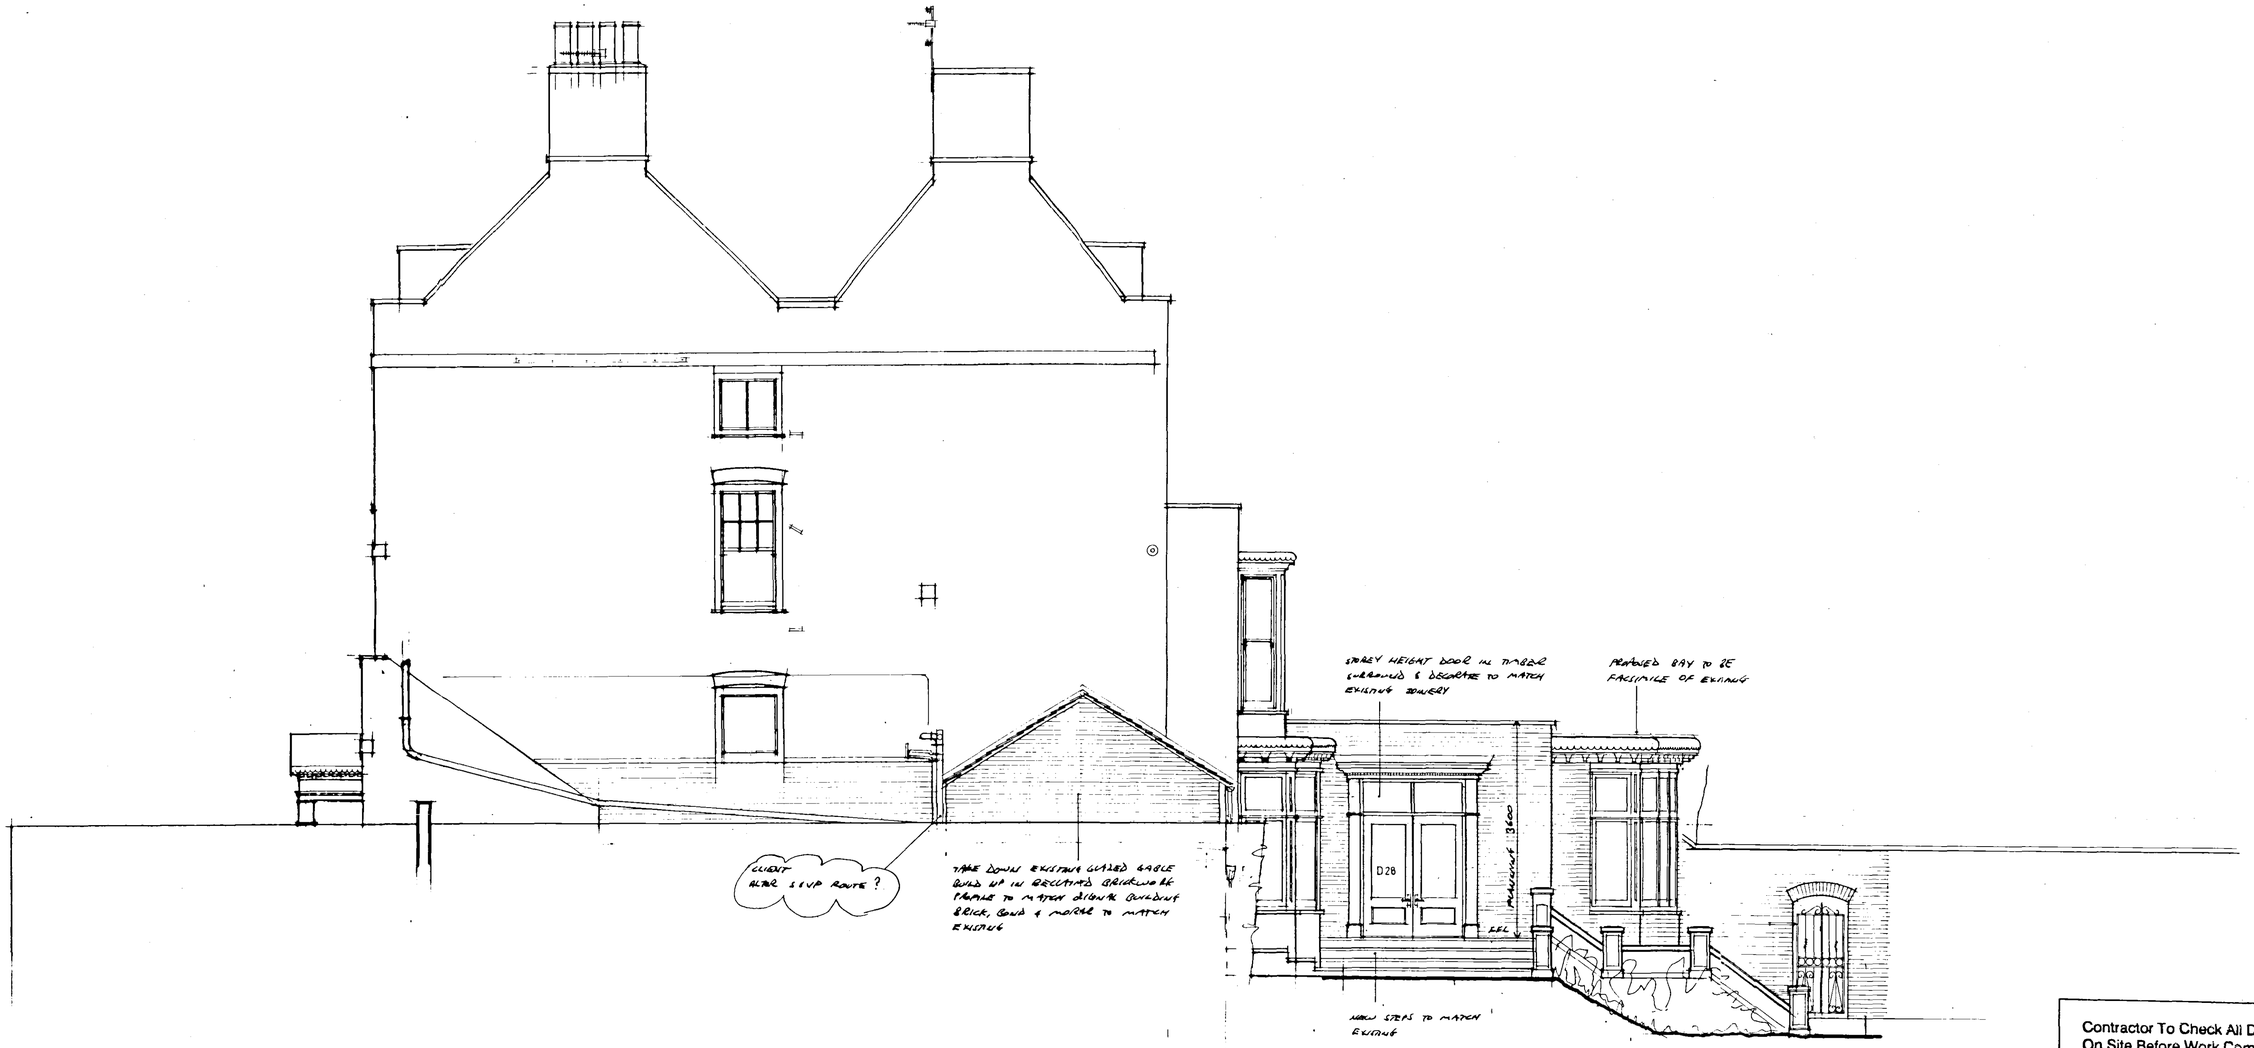


SHDC
PLANNING & DEVELOPMENT
24 NOV 2003
Ref. 1421/03

Contractor To Check All Dimensions On Site Before Work Commences.

Rev.	Date.	Init.	Revision Details.
A	14-11-03	RD	PLANNING APPLICATION

PODDINGTONS

Architectural Design Consultants

Rabbit Hollow, Church Lane, North Rauceby,
Sleaford, Lincs. NG34 8QU
Tel. (01529) 488033 Fax. (01529) 488044

Project.
MR & MRS G. MOWAT.
CLEY HALL HOTEL.
22, HIGH STREET, SPALDING.

DETERMINED PLAN

Drawing.
SOUTH WEST ELEVATION PROPOSED

Scale.	Drawing. No.
1-50	3130-8
Drawn.	
Date. JUNE 2003	Rev. A