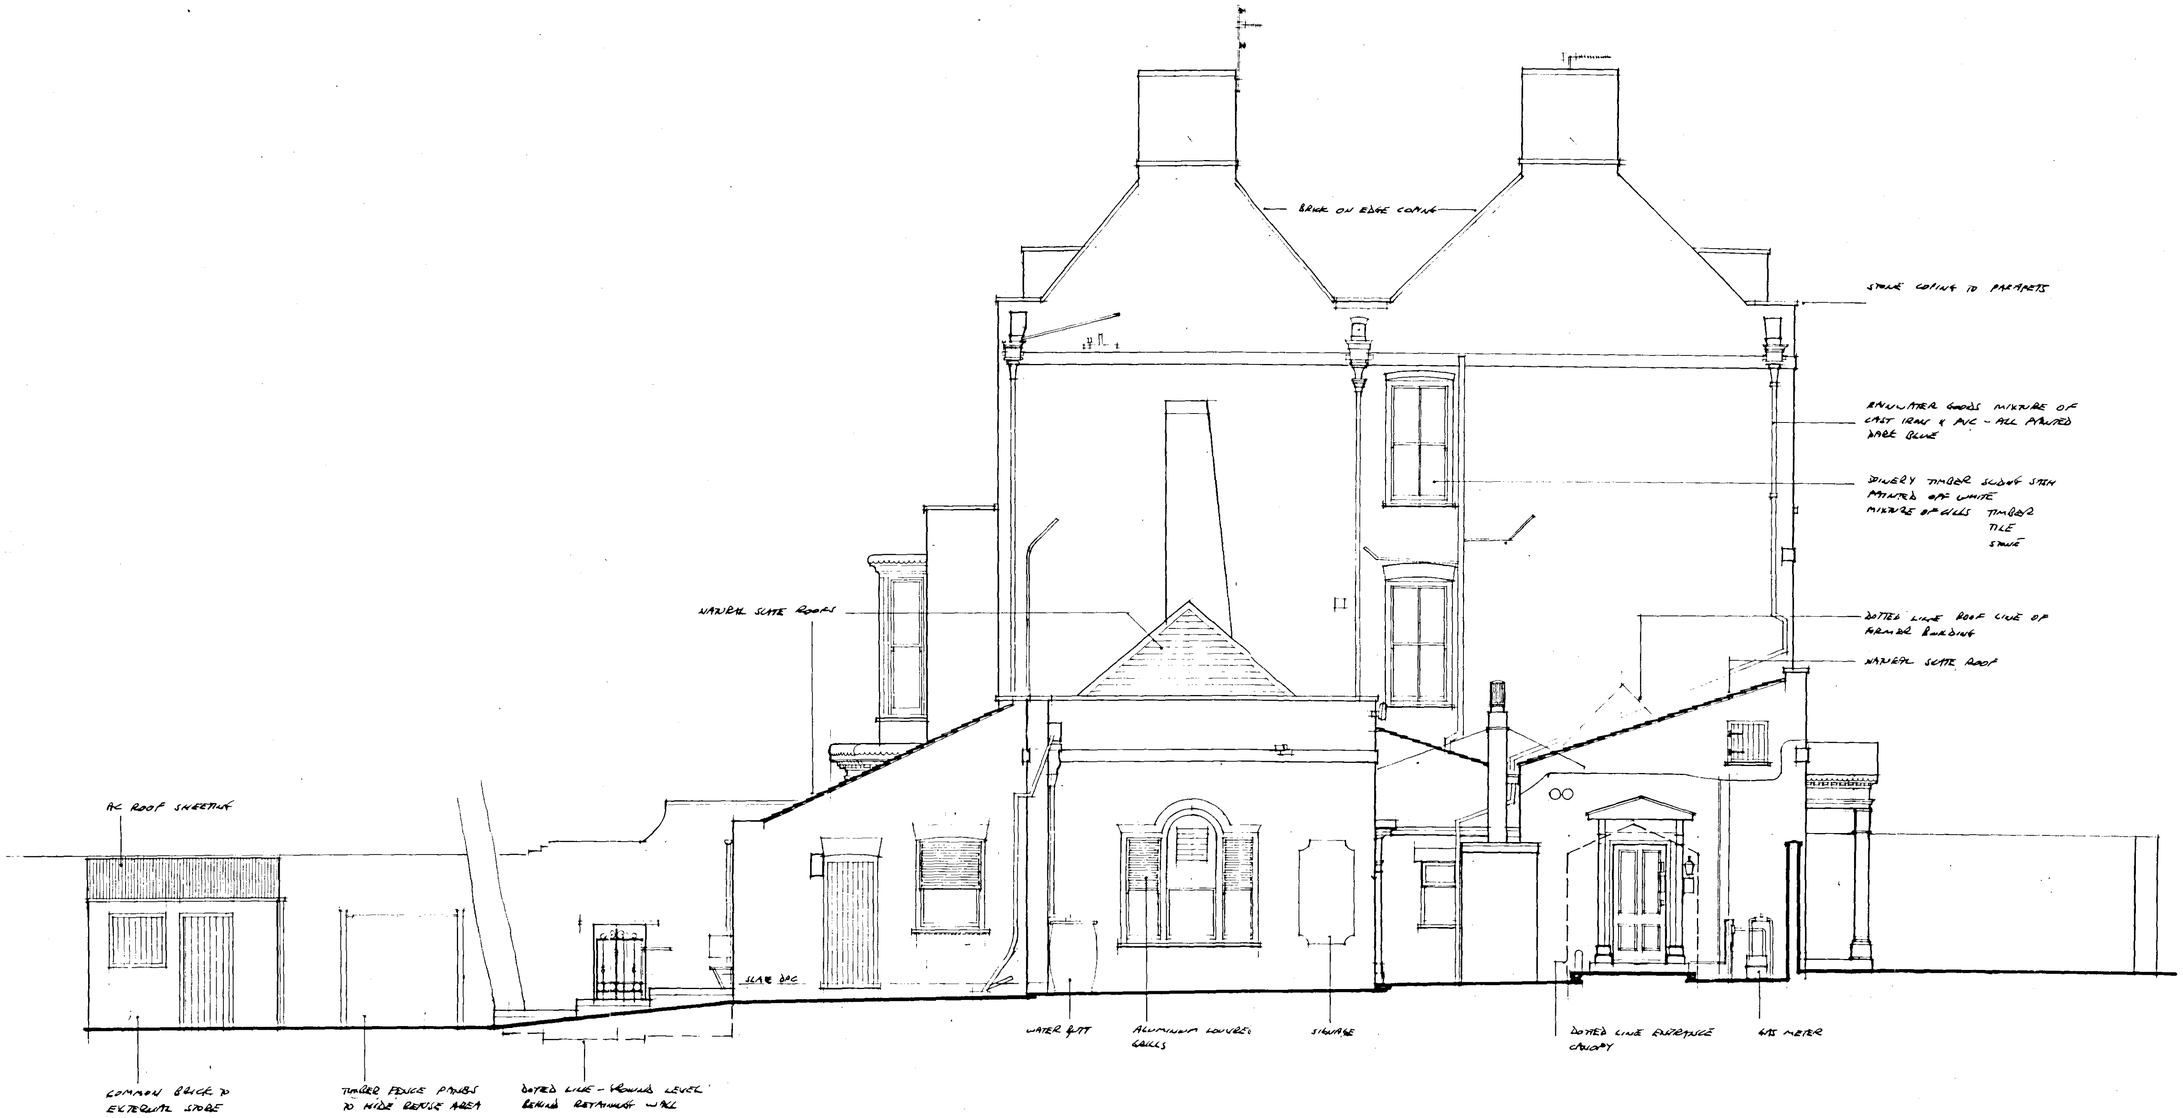


SHDC
PLANNING & DEVELOPMENT
24 NOV 2003
Ref 1421/03

Contractor To Check All Dimensions On Site Before Work Commences.

Rev.	Date.	Init.	Revision Details.

PODDINGTONS
Architectural Design Consultants
Rabbit Hollow, Church Lane, North Rauceby, Sleaford, Lincs. NG34 8QU
Tel. (01529) 488033 Fax. (01529) 488044

Project.
MR & MRS G. MOWAT.
CLEY HALL HOTEL.
22; HIGH STREET, SPALDING.

DETERMINED PLAN

Drawing.
NORTH EAST ELEVATION EXISTING

Scale.	Drawing. No.
1-50	3130-3
Drawn.	
Date. APRIL 2003	Rev.