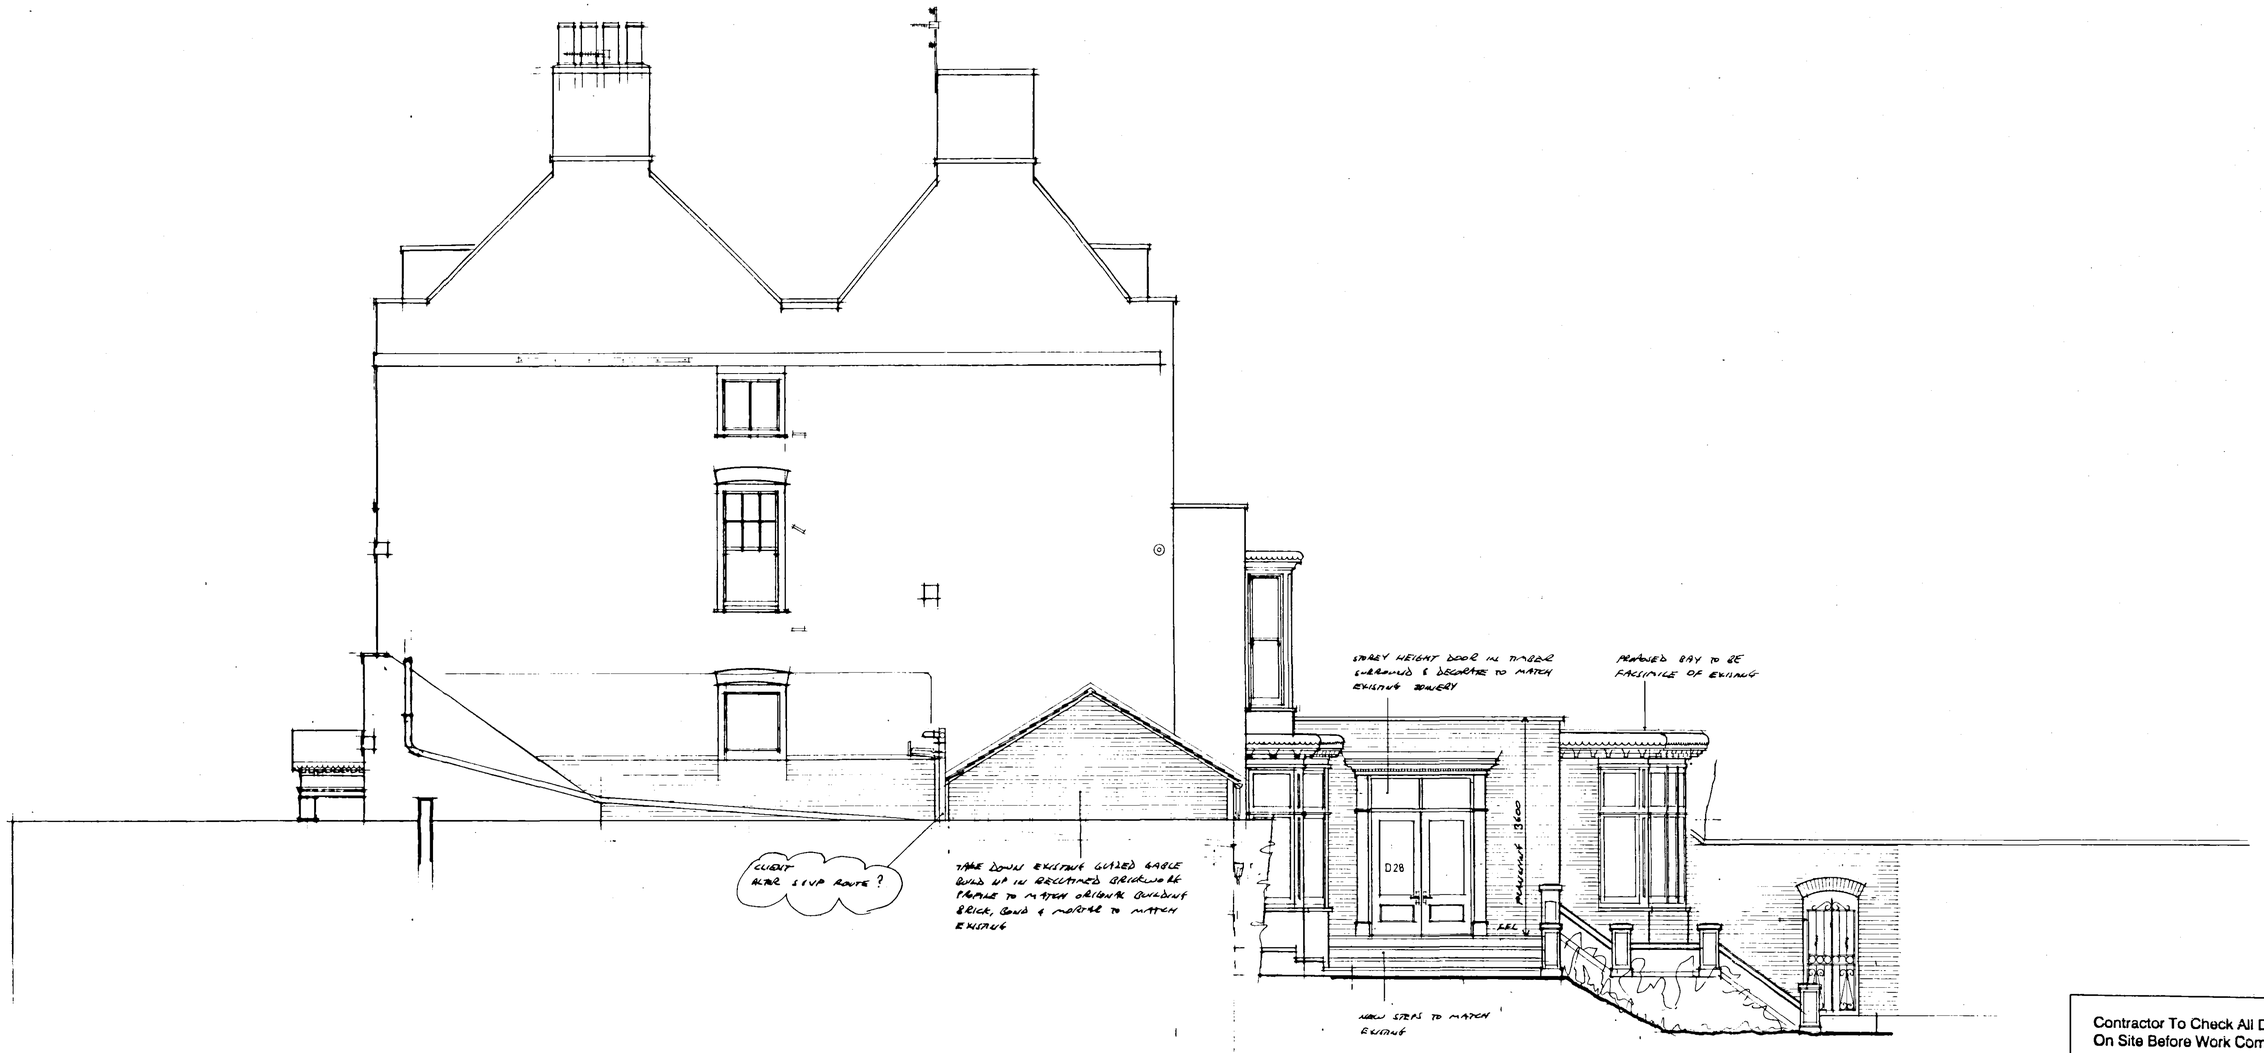


S.K.D.C.
PLANNING & DEVELOPMENT
24 NOV 2003
Ref. 1422/03
DETERMINED

Contractor To Check All Dimensions On Site Before Work Commences.

Rev.	Date.	Init.	Revision Details.
A	13.11.03	RB	PLANNING APPLICATION

PODDINGTONS
Architectural Design Consultants
Rabbit Hollow, Church Lane, North Rauceby, Sleaford, Lincs. NG34 8QU
Tel. (01529) 488033 Fax. (01529) 488044

Project.
MR & MRS G. MOWAT.
CLEY HALL HOTEL.
22, HIGH STREET, SPALDING.

Drawing.
SOUTH WEST ELEVATION PROPOSED

Scale.	Drawing. No.
1-50	3130-8
Drawn.	
Date. JUNE 2003	Rev. A