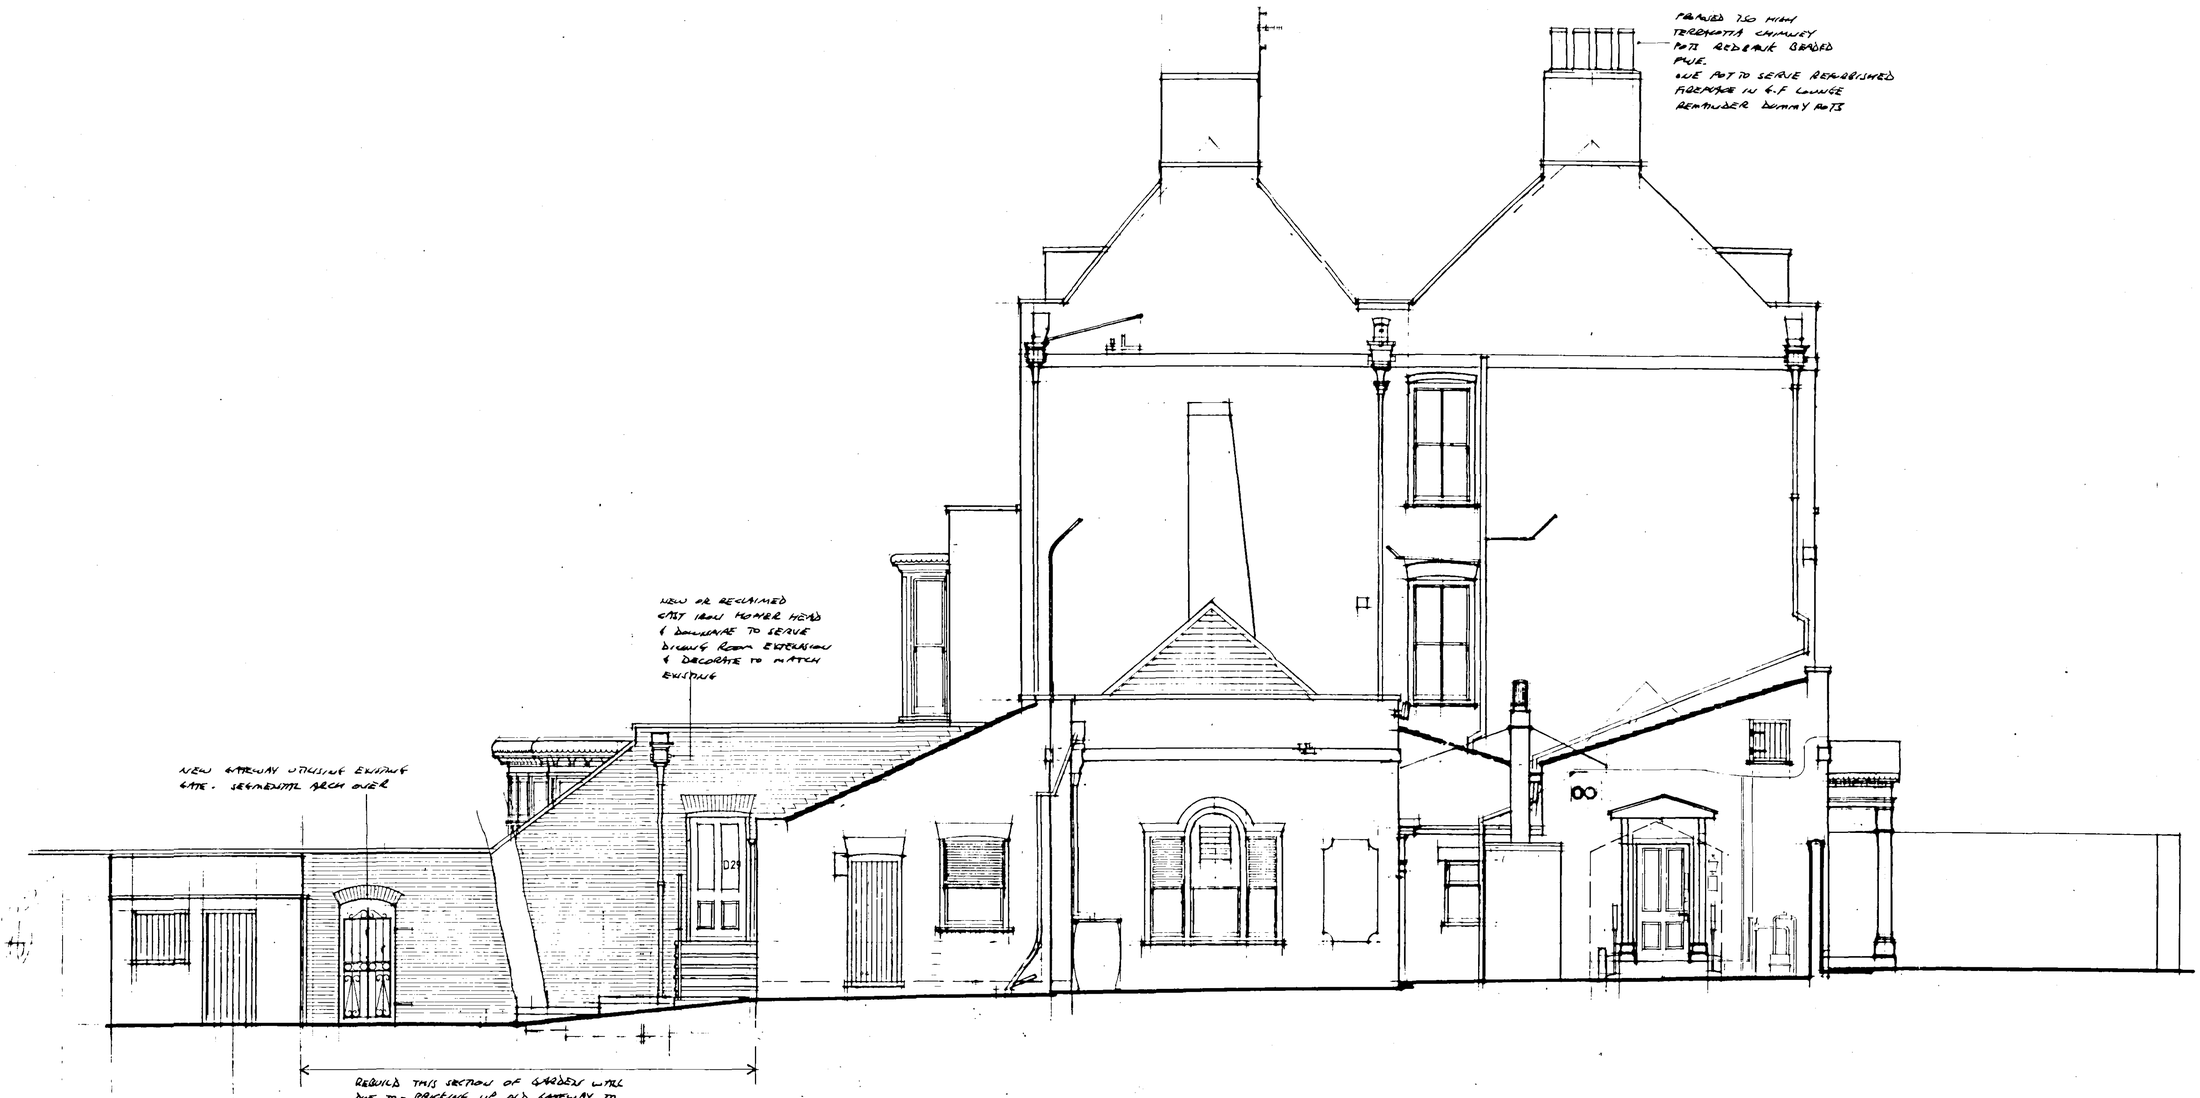


Contractor To Check All Dimensions On Site Before Work Commences.

Rev.	Date.	Init.	Revision Details.
A	12.11.03	RB	PLANNING APPLICATION

PODDINGTONS

Architectural Design Consultants

Rabbit Hollow, Church Lane, North Rauceby, Sleaford, Lincs. NG34 8QU
Tel. (01529) 488033 Fax. (01529) 488044

Project.
MR & MRS G. MOWAT
CLEY HALL HOTEL.
22; HIGH STREET, SPALDING.

SHDC
PLANNING & DEVELOPMENT
24 NOV 2003
Ref 1422/03
DETERMINED
PLAN

Drawing.
NORTH EAST ELEVATION PROPOSED

Scale.	Drawing. No.
1-50	3130-9
Drawn.	
Date. JUNE 2003	Rev. A