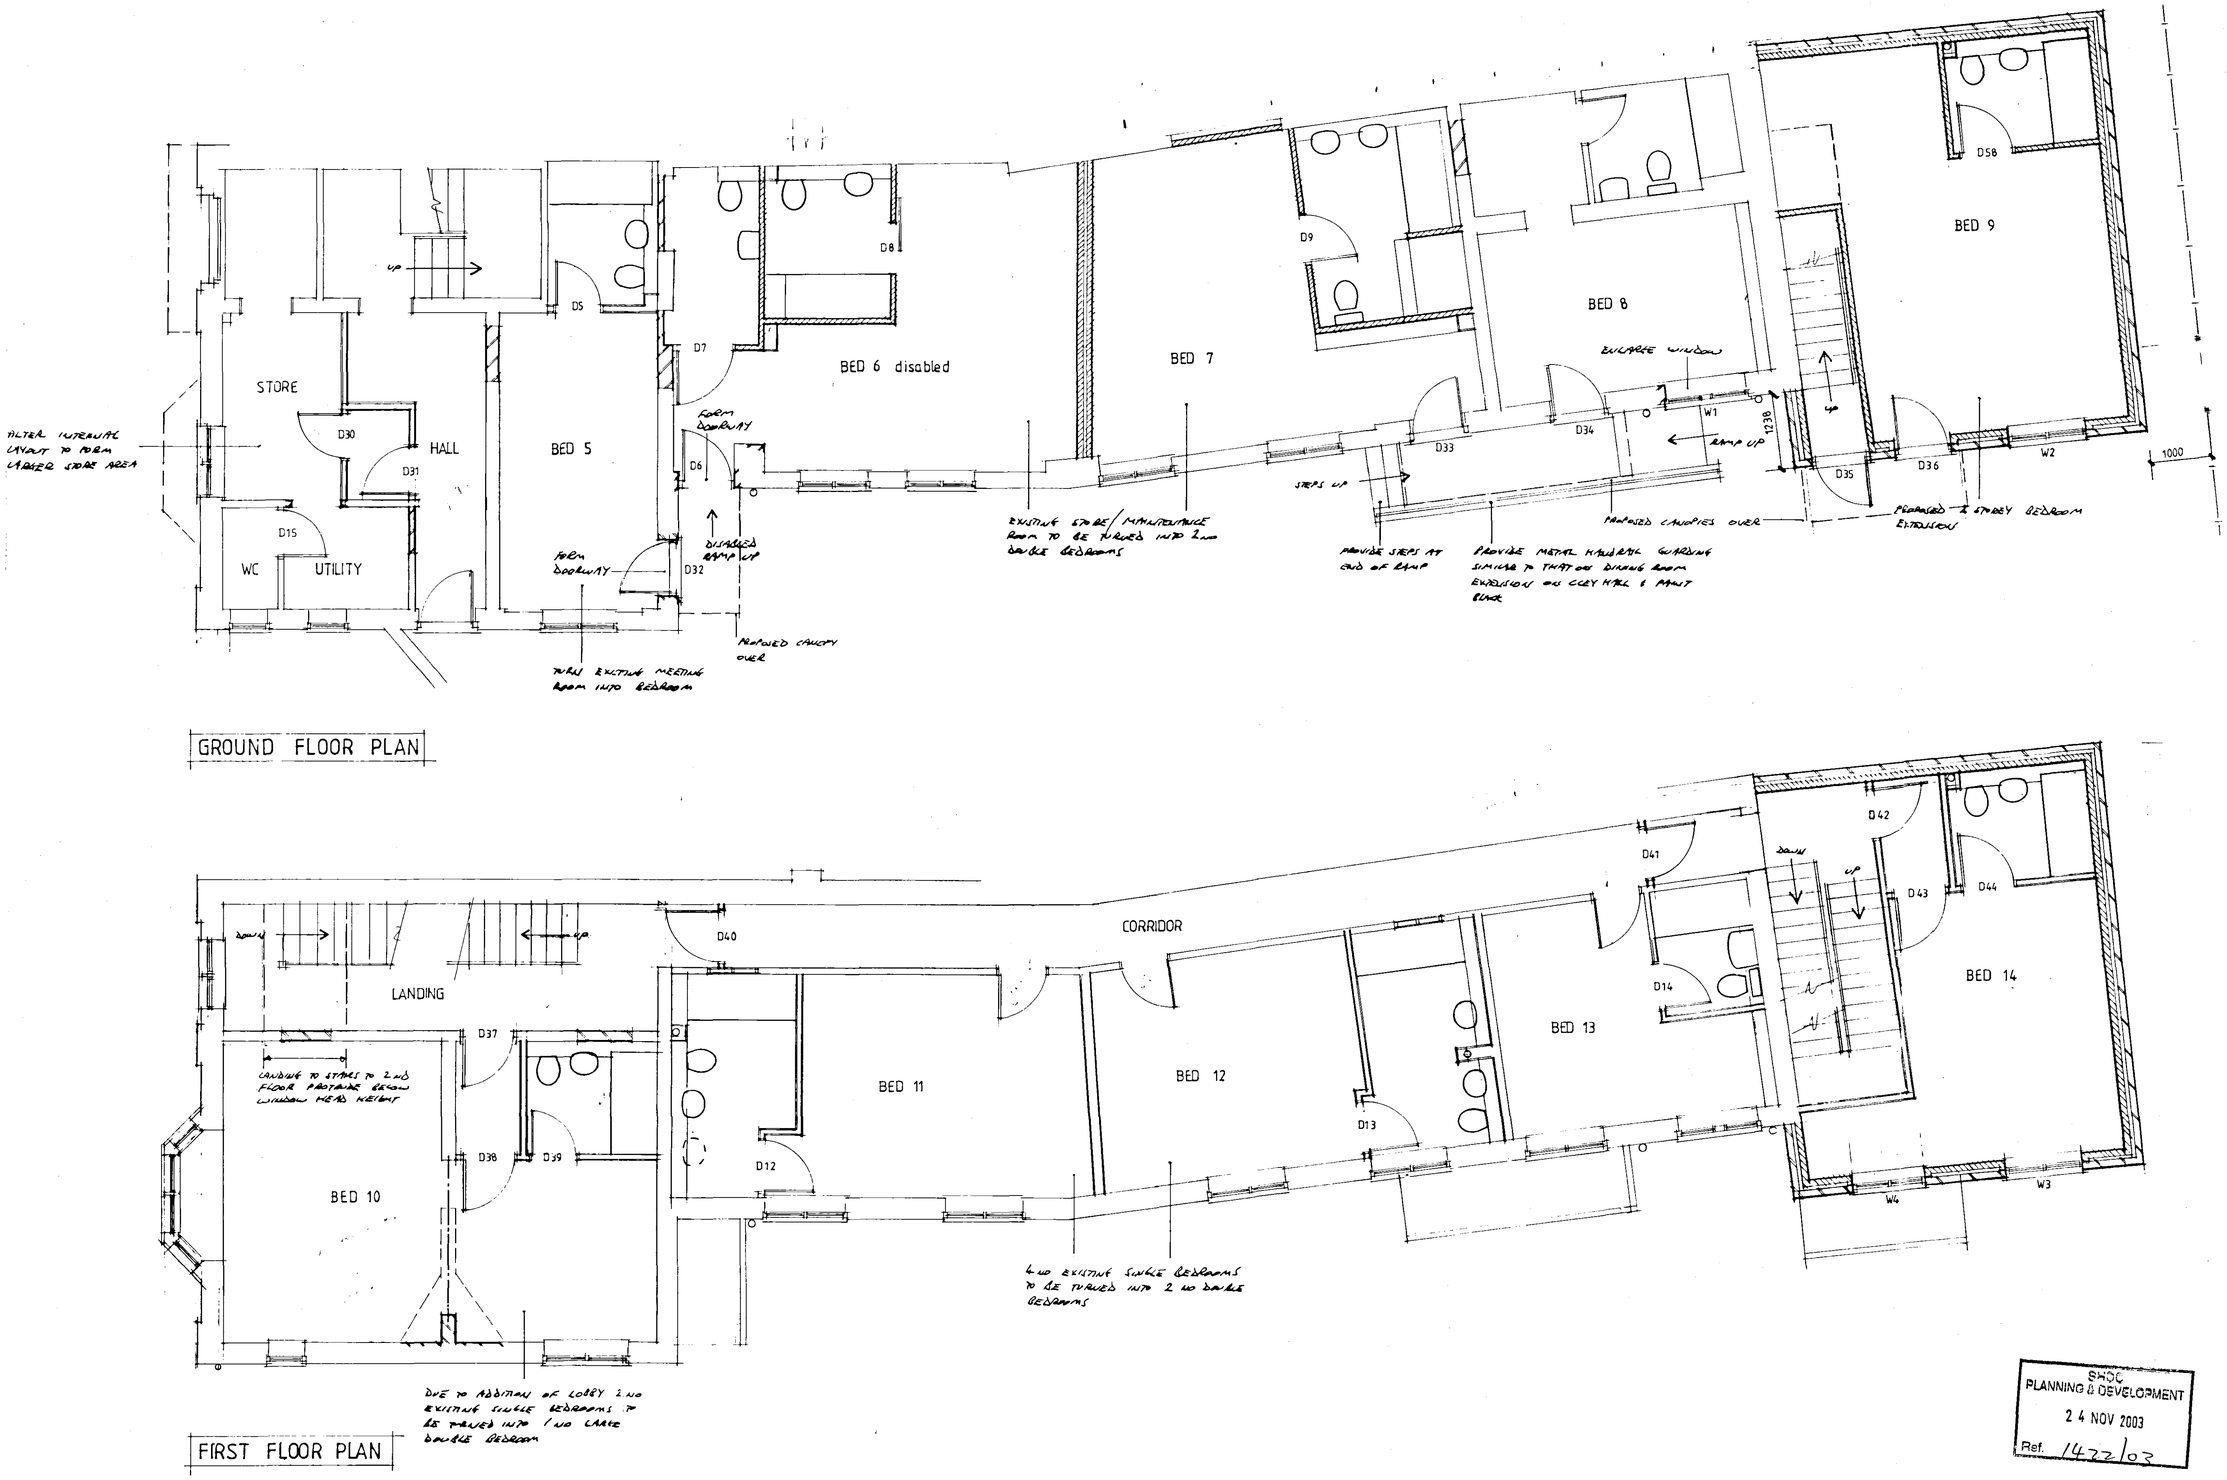


GROUND FLOOR PLAN

FIRST FLOOR PLAN

SHDC
PLANNING & DEVELOPMENT
24 NOV 2003
Ref. 1422/03

Contractor To Check All Dimensions On Site Before Work Commences.

Rev.	Date.	Init.	Revision Details.
A	9-10-03	AB	ALTER TO SUIT PLANNING COMMENTS
B	11-11-03	AB	PLANNING APPLICATION

PODDINGTONS
Architectural Design Consultants
Unit 7, The Flaxmill, Flaxmill Lane, Pinchbeck, Spalding, Lincs. PE11 3XQ.
Tel: 01775 720866 Fax: 01775 720877

Project.
MR & MRS G. MOWAT.
CLEY HALL HOTEL.
22, HIGH STREET, SPALDING.

DETERMINED PLANS

Drawing.
GROUND & FIRST FLOOR PLAN PROPOSED

Scale.	Drawing. No.
1-50	3102 -5
Drawn.	
Date. JUNE 2003	Rev. A B