


E L E V A T I O N S

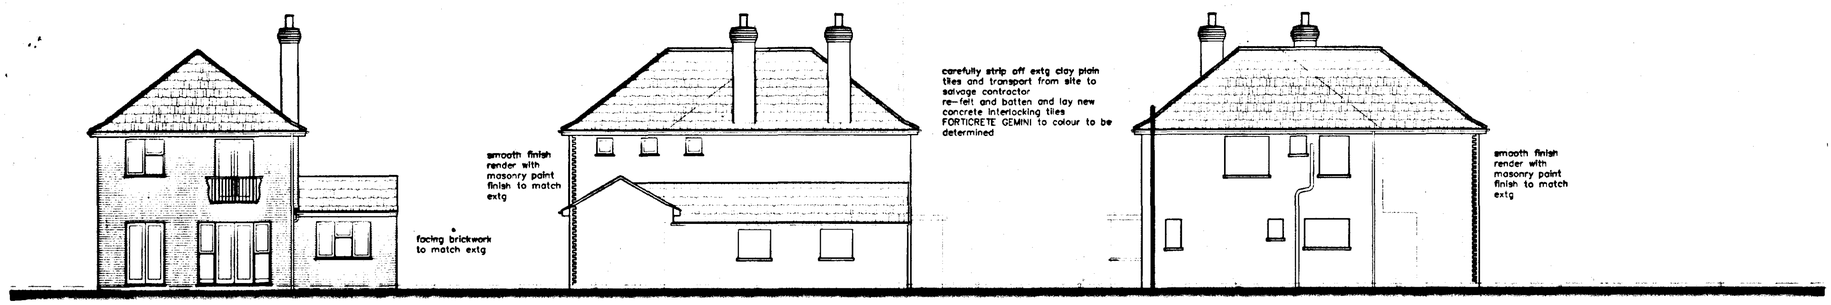


rear view — side view — side view

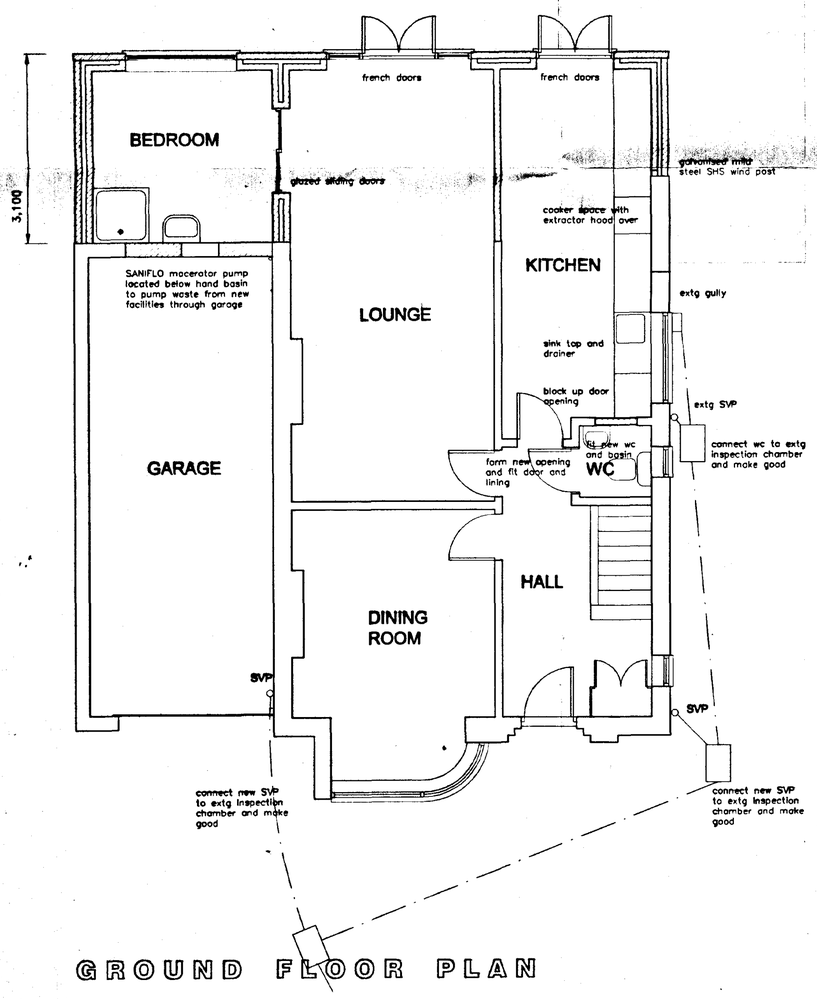

GROUND FLOOR PLAN

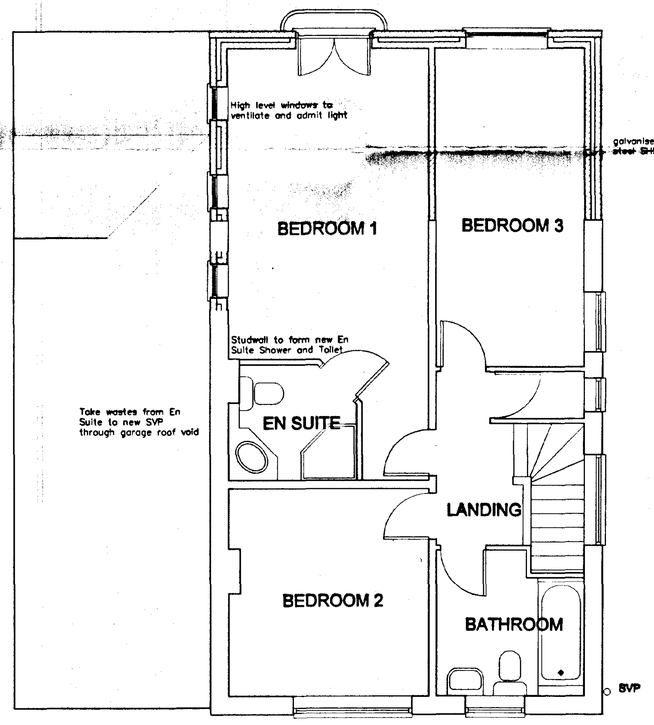

FIRST FLOOR PLAN

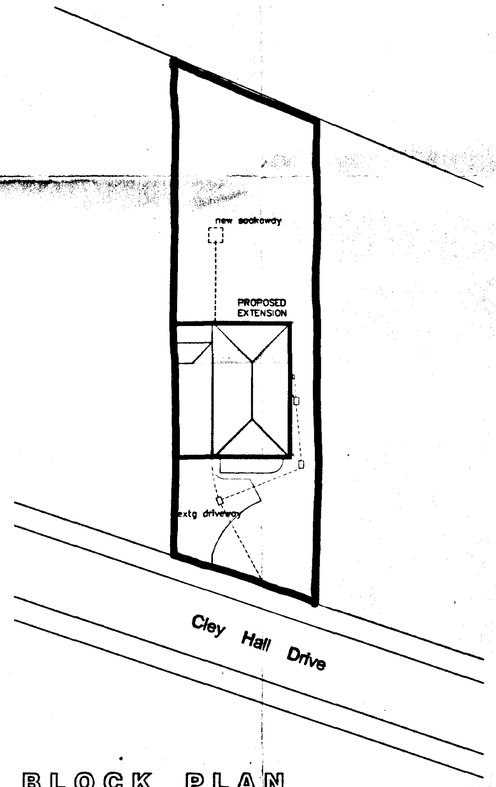

BLOCK PLAN

Scale 1:250

DETERMINED PLAN

SOUTH HOLLAND DC HOUSING & PLANNING 13 DEC 2001 Ref: H+23/01

L. A. Building Design
Architectural and Surveying Practice
85 Hammam Boulevard
Spalding
Lincolnshire PE11 1LB
Telephone/Fax: Spalding (01775) 711457

Peter S Lithgow MCIOB MBIAT
Member of the Chartered Institute of Building and Member of the British Institute of Architectural Technologists

project
Proposed Extension to Dwelling at 67 Ciey Hall Drive, Spalding Lincolnshire

client
Mr and Mrs S Stone

drawing
General Arrangment - Proposals Plans and Elevations

date	scale(s)
October 2001	1:50 1:100 1:250
drawn by: Peter Lithgow	checked
job no: 01/15	drawing no: 02