

THIS DRAWING MAY BE USED ONLY FOR THE PURPOSE INTENDED AND ONLY WRITTEN DIMENSIONS SHALL BE USED

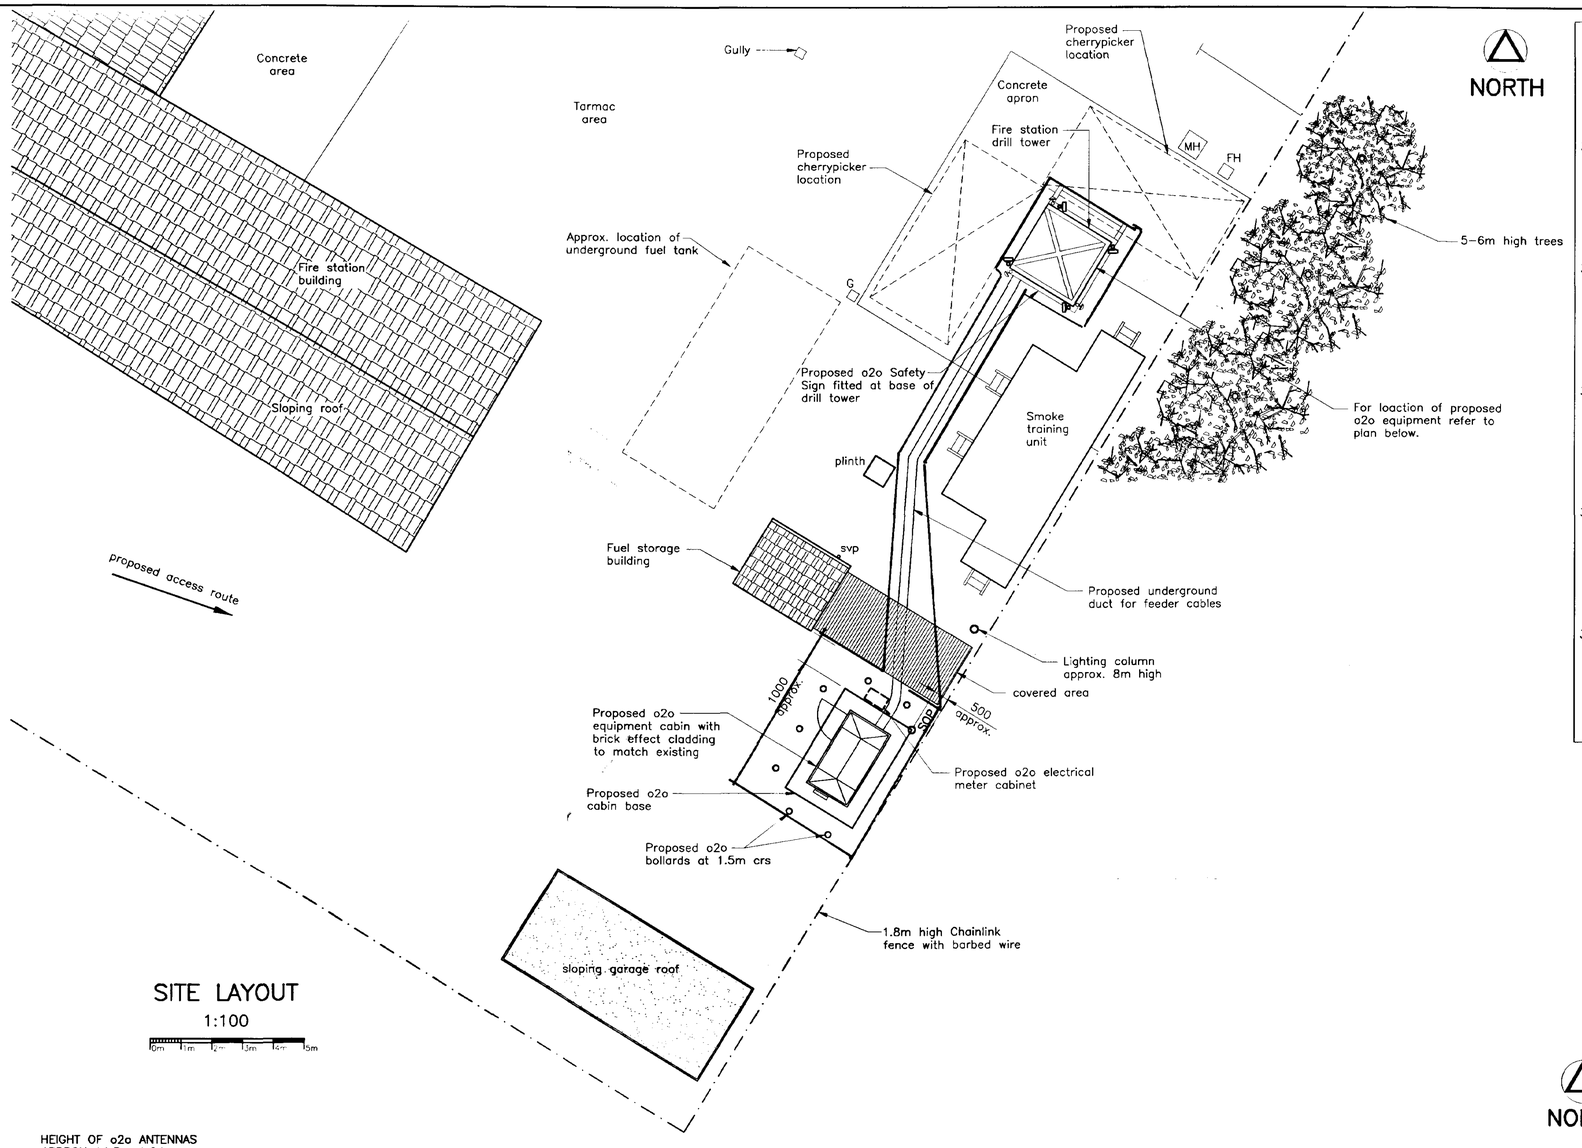

SITE LAYOUT

1:100

0m 1m 2m 3m 4m 5m

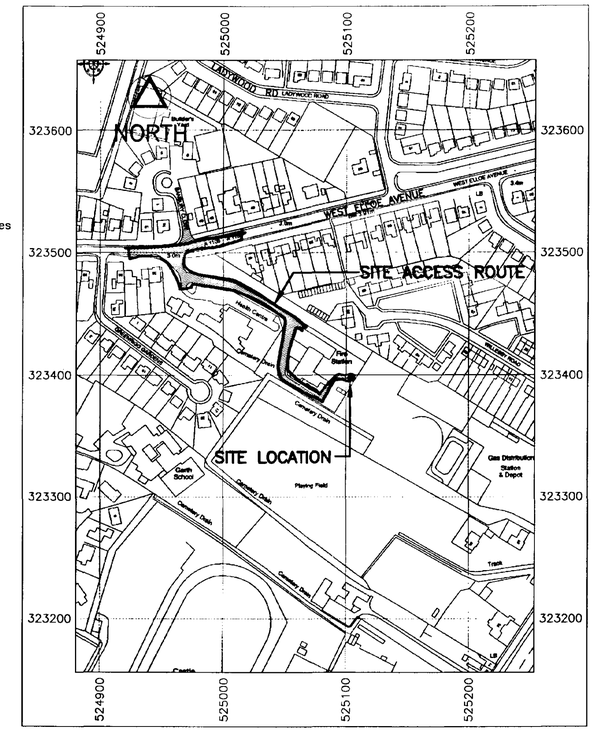


LOCATION PLAN

1:2500

0m 120m 140m 160m 180m 200m


CELL No.	65713
SITE NAME	SPALDING FIRE STATION
N.G.R.	525103E 323398N
SITE ADDRESS	WEST ELLOE AVENUE SPALDING PE11 2BH

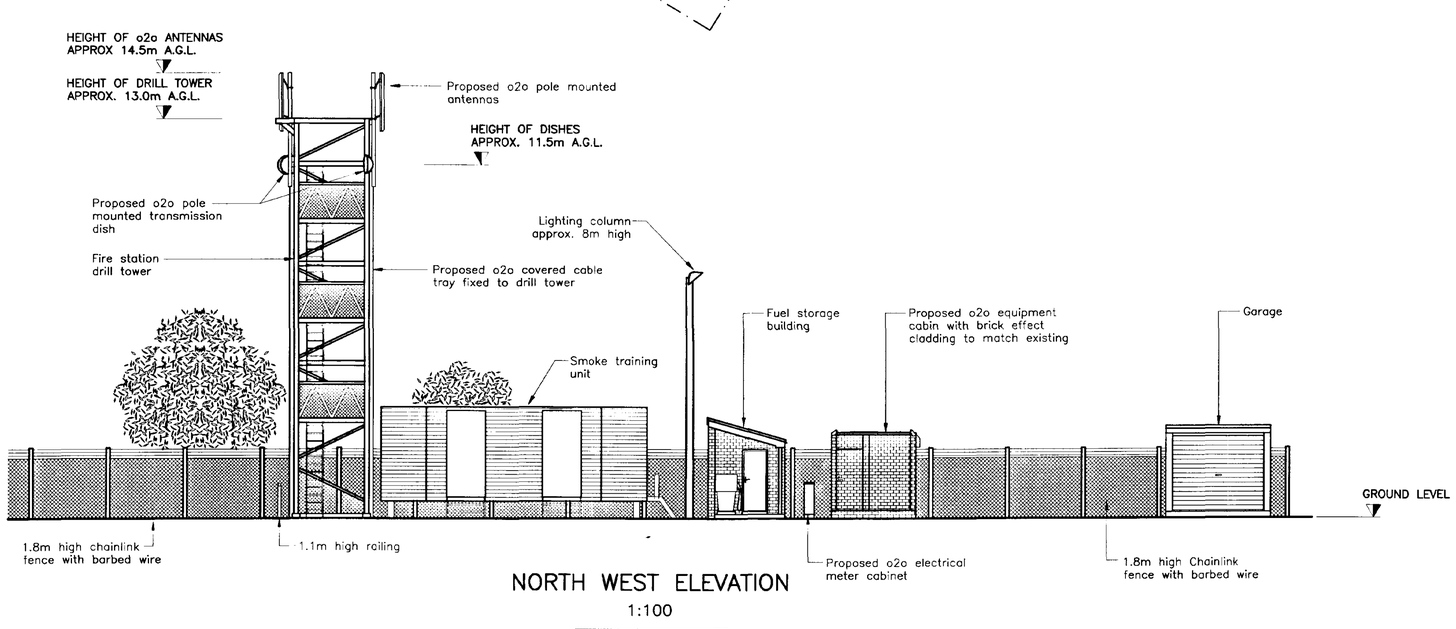

NORTH WEST ELEVATION

1:100

0m 1m 2m 3m 4m 5m

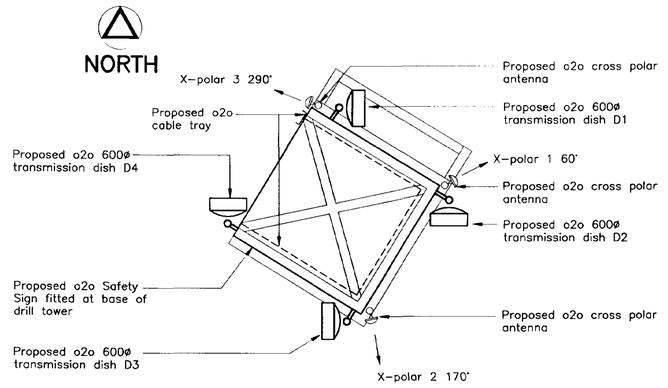

PLAN ON o2o EQUIPMENT

1:50

0m 1m 2m 3m

DETERMINED PLAN

-8 DEC 2000

NOTES

1. Do not scale.
2. All dimensions are in mm unless otherwise specified.
3. All proposals will be subject to local authority and other statutory consents.
4. Cabin details.
   o2o ref: 1No. Portasilo Midi cabin
   Dimensions 2760x1560x2900 high.
   Material: steel.
   Colour: Grey. (BS4800/18/B/21)
5. Antenna details:
   o2o Ref: X–pol B65 T2 G18.0 L1.80 Gen part – P001637/P00191 with orientation of 60°, 170°, 290°
6. Power requirement :
   Single phase, 15kVA load, 63A supply.
7. Meter Cabinet details:
   Dimensions: 720x330x1200mm high
   Material: steel
8. All setting out dimensions are approx. to be confirmed on site after services survey.
9. Site Category: 3.

DISH DETAILS

DISH ID	D1	D2	D3	D4
DISH SIZE mm DIA.	600	600	600	600
HEIGHT mAGL	11.5m	11.5m	11.5m	11.5m
BEARING °EGN	T.B.A.	T.B.A.	T.B.A.	T.B.A.
SITE LINK	T.B.A.	T.B.A.	T.B.A.	T.B.A.
SITE NAME	T.B.A.	T.B.A.	T.B.A.	T.B.A.
TNE No.	T.B.A.	T.B.A.	T.B.A.	T.B.A.
ML No.	T.B.A.	T.B.A.	T.B.A.	T.B.A.
	T.B.A.	T.B.A.	T.B.A.	T.B.A.
RADIO TYPE	T.B.A.	T.B.A.	T.B.A.	T.B.A.
POLARITY	T.B.A.	T.B.A.	T.B.A.	T.B.A.

Rev	Drn	
Date	App	
Rev	Drn	
Date	App	
Rev	Drn	
Date	App	
Rev A	Drn SM	Compound construction and position amended, cable duct re–routed
Date 28.11.00	App CM	

one2one

One 2 One Personal Communications Limited
Deutsche Telekom Group

Site Name and Address
SPALDING FIRE STATION
WEST ELLOE AVENUE
SPALDING
LINCOLNSHIRE
Post Code PE11 2BH

Drg Title
SITE LAYOUT

Stappard Howes
The Fountain Business Centre
Coatbridge
ML5 3AA
Telephone 01236 420 320 Fax 01236 423 225

Cell No. 65713

Status PLANNING

Scale				Size
AS SHOWN				A1
Drawn SM	Checked CM	Approved PW	Date 29/09/00	

Drawing No. 013/028/001 Revision A