PLAN DRAWING OF LIDL STORE - SPALDING (0837)



1437/00

PINDER SIGNS LTD

151 THORNHILL RD,
DEWSBURY, WEST YORKSHIRE
WF12 9QE

TEL: 01924 452256
FAX: 01924 430606
E MAIL: Sales@pindersigns.com
WEB SITE: www.pindersigns.com


BRITISH SIGN ASSOCIATION

DRAWING FOR
LIDL
SPALDING (0837)

DATE 2-1-01
DRAWN BY JH
SCALE 1:400
DESIGN No
FILE NAME E50825PA
REVISIONS

PINDER SIGNS LTD
NOT TO BE REPRODUCED
UNLESS BY EXPLICIT CONSENT

SIGN 1 (FLAG POLE SIGN)

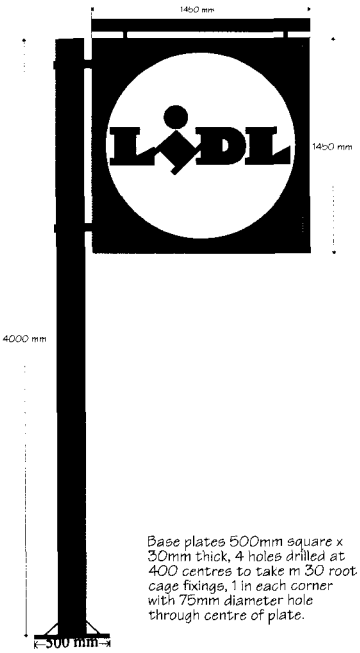

2no profile cut lugged rings 15mm thick welded to post 150mm and 1700mm from top of post for 1950 flag or 150mm and 1300mm for 1450 flag.

Each lug having a flat plate 125m x 125m drilled 4 holes to take nut and bolts welded centrally.

Single leg post 4 metres. Constructed from 193.7mm diameter steel pole capped at the top, tapped to take lifting eyebolt.

150mm x 100mm cut out through post with 3mm thick cover plate fixed via m5 pan head screws into pre tapped holes. 250mm from base plate.

50 x 25 x 3mm angle x 50mm long welded to inside of post to allow fixing of weatherproof fused isolator and earthing.

Base plates 500mm square x 30mm thick, 4 holes drilled at 400 centres to take m 30 root cage fixings, 1 in each corner with 75mm diameter hole through centre of plate.

4 no 8mm thick triangular **gussets** welded to base **plate and** post 200mm from base.

Root cage to be installed to concrete base 1800mm x 1800mm x 1000mm. Manufactured using m30 threaded bar 50mm x 50mm steel angle.




SIGN 2
NON-STANDARD EXTERNALLY ILLUMINATED LIDL PROJECTION SIGN

To manufacture an externally illuminated double-sided projection sign, measuring 1000 x 1000mm, sprayed RAL 5010, with OPAL panels. The panels have transclucent vinyls applied to the face.

The PROJECTION SIGN is fixed to a steel bracket which is wall mounted.

SIGN 3
To manufacture a single sided internally illuminated aluminium light box which will be painted "LIDL" BLUE, complete with acrylic face panels and applied "LIDL" vinyl logos as standard.

The size is: 1000 x 1000mm

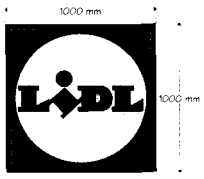



SIGN 4 (2 OFF)
To manufacture a single sided aluminium light box which will be painted "LIDL" BLUE, complete with acrylic face panels and applied "LIDL" vinyl logos as standard. Illumination is via a single trough light.

The size is: 1450 x 1450mm

01/1341

PINDER SIGNS LTD
151 THORNHILL RD,
DEWSBURY, WEST YORKSHIRE
WF12 9QE
TEL: 01924 452256
FAX: 01924 430606
E MAIL: Sales@pindersigns.com
WEB SITE: www.pindersigns.com
BRITISH SIGN ASSOCIATION


DRAWING FOR
LIDL
(0837) SPALDING

SCALE 1:33
DESIGN No
FILE NAME
REVISIONS

DATE 2-1-01
DRAWN BY JH

PINDER SIGNS LTD
NOT TO BE REPRODUCED
UNLESS BY EXPLICIT CONSENT

SIGN 1 (FLAG POLE SIGN)

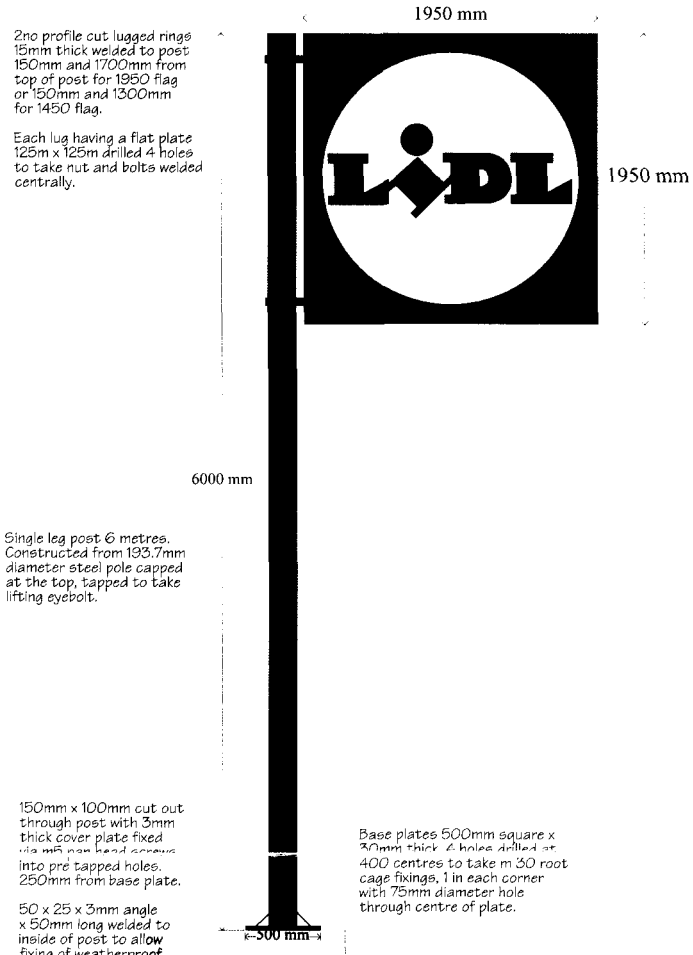




SIGN 2
NON-STANDARD ILLUMINATED LIDL PROJECTION SIGN

To manufacture an internally illuminated double-sided projection sign, measuring 1000 x 1000mm, sprayed RAL 5010, with OPAL panels. The panels have transclucent vinyls applied to the face. Illumination via tubes.

The PROJECTION SIGN is fixed to a steel bracket which is wall mounted.

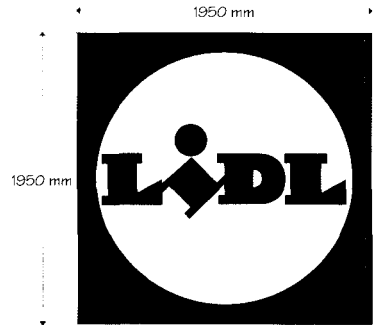

SIGN 3
To manufacture a single sided aluminium light box which will be painted "LIDL" BLUE, complete with acrylic face panels and applied "LIDL" vinyl logos as standard.

The sizes are: 1000 x 1000mm, 1450 x 1450mm, and 1950 x 1950mm.

SOUTH HOLLAND DC
PLANNING
1 DEC 2000
Ref. H437/00

PINDER SIGNS LTD

151 THORNHILL RD,
DEWSBURY, WEST YORKSHIRE
WF12 9QE

TEL: 01924 452256
FAX: 01924 430606
E MAIL: Sales@pindersigns.com
WEB SITE: www.pindersigns.com

BRITISH SIGN ASSOCIATION

DRAWING FOR
LIDL
(0837) SPALDING

SCALE 1:33
DESIGN No
FILE NAME E50825FA
REVISIONS

DATE 26-7-00
DRAWN BY JH

PINDER SIGNS LTD
NOT TO BE REPRODUCED
UNLESS BY EXPLICIT CONSENT

PROPOSED SIGNAGE FOR SOUTH ELEVATION TO WINSOVER ROAD



SIGN 2
NON-STANDARD
EXTERNALLY
ILLUMINATED LIDL
PROJECTION SIGN

1437/00

PINDER SIGNS LTD

151 THORNHILL RD,
DEWSBURY, WEST YORKSHIRE
WF12 9QE

TEL: 01924 452256
FAX: 01924 430606
E MAIL: Sales@pindersigns.com
WEB SITE: www.pindersigns.com

BRITISH SIGN ASSOCIATION

DRAWING FOR
LIDL
(0837) SPALDING


DATE 2-1-07
DRAWN BY JH
SCALE 1:75
DESIGN No
FILE NAME E5082SPA
REVISIONS

PINDER SIGNS LTD
NOT TO BE REPRODUCED
UNLESS BY EXPLICIT CONSENT

PROPOSED SIGNAGE FOR EAST ELEVATION



SIGN 4 - 1450 x 1450mm

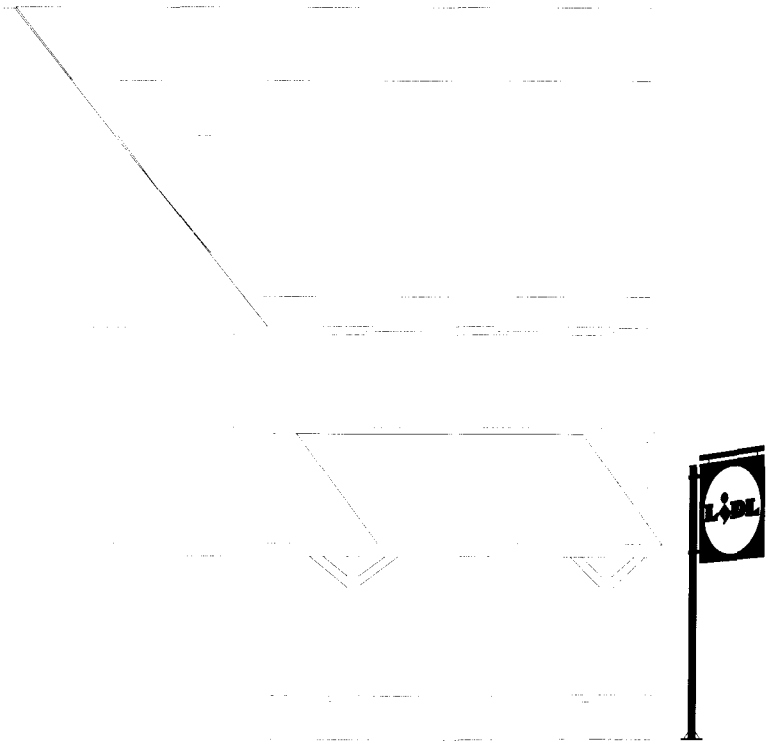

SIGN 1 - 4m FLAG POLE SIGN

PINDER SIGNS LTD

151 THORNHILL RD,
DEWSBURY, WEST YORKSHIRE
WF12 9QE

TEL: 01924 452256
FAX: 01924 430606
E MAIL: Pindsign@aol.com

BRITISH SIGN ASSOCIATION

DRAWING FOR
LIDL
(0837) SPALDING

DATE 2-1-01
DRAWN BY JH
SCALE 1.75
DESIGN No
FILE NAME E5082SPA

REVISIONS


1437/00

PINDER SIGNS LTD
NOT TO BE REPRODUCED
UNLESS BY EXPLICIT CONSENT

PROPOSED SIGNAGE FOR NORTH ELEVATION TO CAR PARK

SIGN 4 - 1450 x 1450mm

SIGN 3 - 1000 x 1000mm

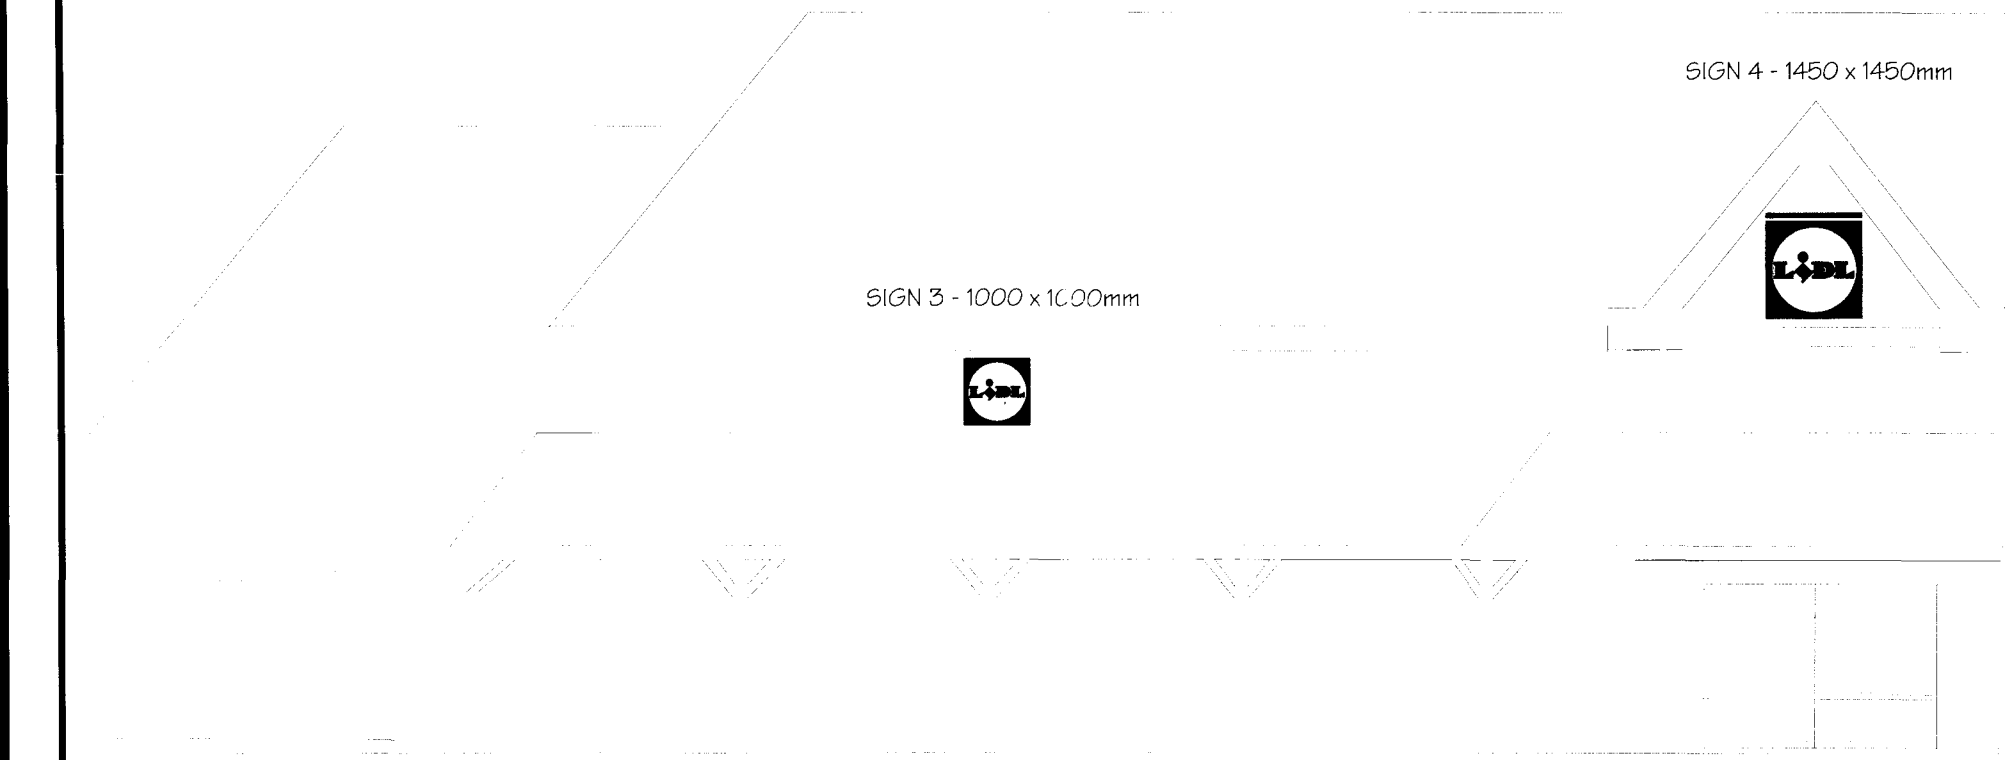

PINDER SIGNS LTD

151 THORNHILL RD,
DEWSBURY, WEST YORKSHIRE
WF12 9QE

TEL: 01924 452256
FAX: 01924 430606
E MAIL: Pindsign@aol.com

BRITISH SIGN ASSOCIATION

DRAWING FOR
LIDL
(0837 SPALDING


DATE 2-1-01
DRAWN BY JH
SCALE 1.75
DESIGN No
FILE NAME E5082SPA


REVISIONS

1437/00

PINDER SIGNS LTD
NOT TO BE REPRODUCED
UNLESS BY EXPLICIT CONSENT

SIGN 1 (FLAG POLE SIGN)

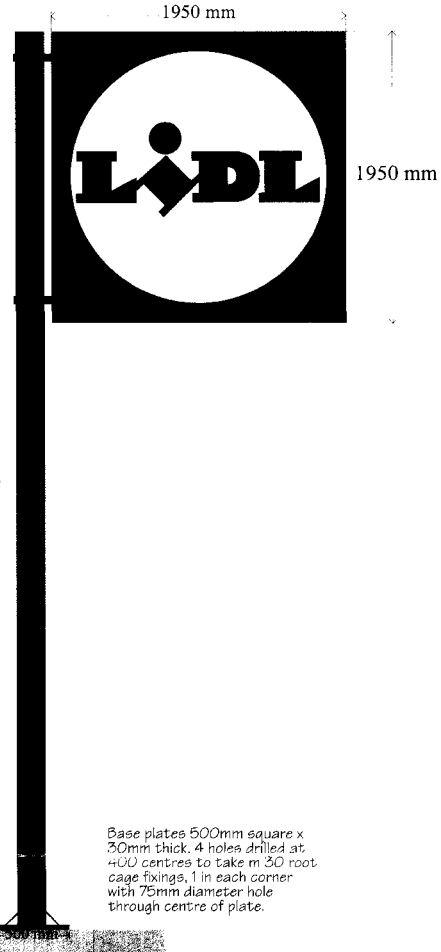


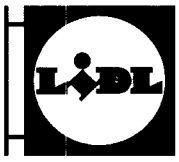

SIGN 2.
NON-STANDARD ILLUMINATED LIDL PROJECTION SIGN

To manufacture an internally illuminated double-sided projection sign, measuring 1000 x 1000mm, sprayed RAL 5010, with OPAL panels. The panels have translucent vinyls applied to the face. Illumination via tubes.

The PROJECTION SIGN is fixed to a steel bracket which is wall mounted.

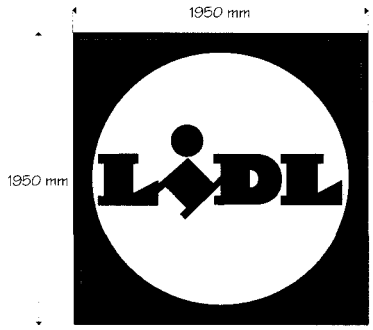

SIGN 2
To manufacture a single sided aluminium light box which will be painted "LIDL" BLUE, complete with acrylic face panels and applied "LIDL" vinyl logos as standard.

The sizes are: 1000 x 1000mm, 1450 x 1450mm, and 1950 x 1950mm.

Ref 1437/00

PINDER SIGNS LTD

151 THORNHILL RD,
DEWSBURY, WEST YORKSHIRE
WF12 9QE

TEL: 01924 452256
FAX: 01924 430606
E MAIL: Sales@pindersigns.com
WEB SITE: www.pindersigns.com

BRITISH SIGN ASSOCIATION

DRAWING FOR
LIDL
(0837) SPALDING

SCALE 1:33
DESIGN No
FILE NAME E5082SPA
REVISIONS

DATE 26-7-00
DRAWN BY JH

PINDER SIGNS LTD
NOT TO BE REPRODUCED
UNLESS BY EXPLICIT CONSENT