

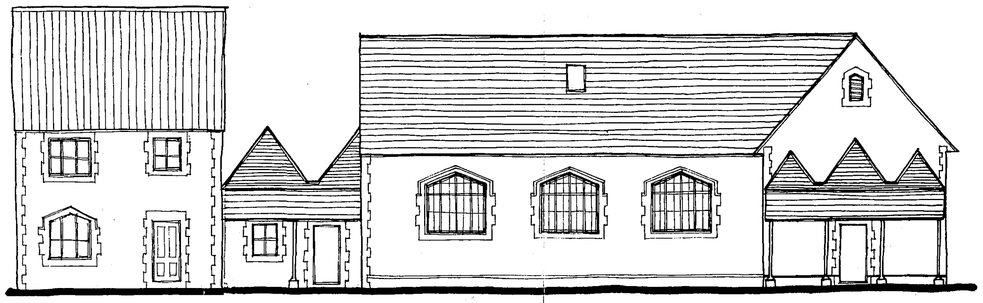



SOUTH ELEVATION

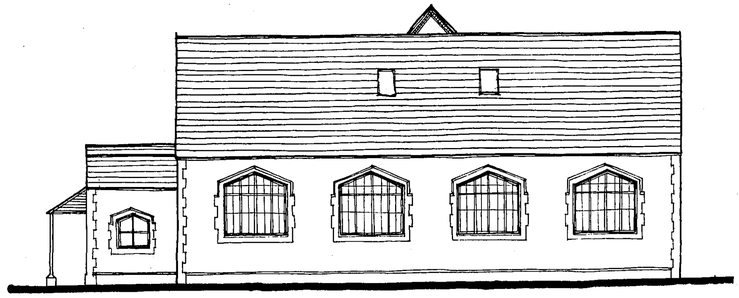


EAST ELEVATION

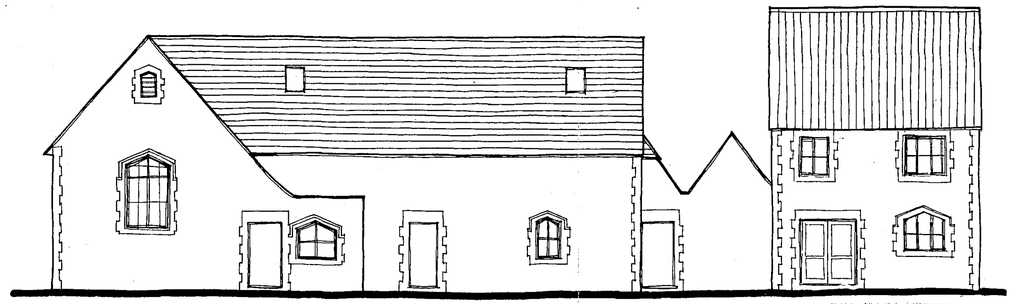


NORTH ELEVATION

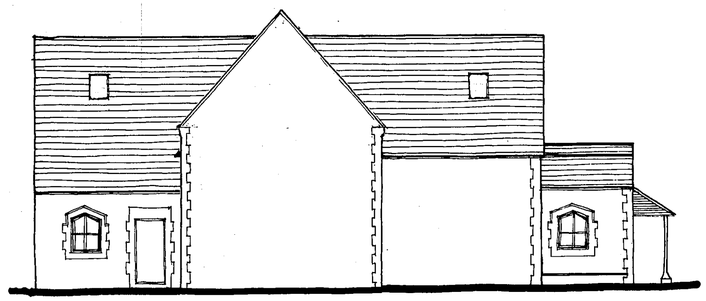


WEST ELEVATION

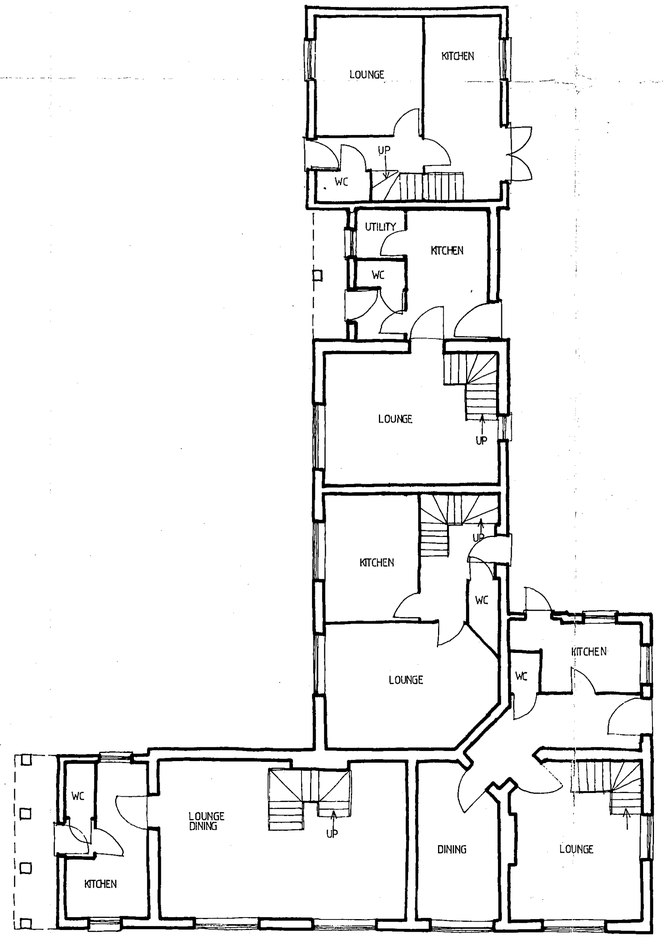

GROUND FLOOR PLAN

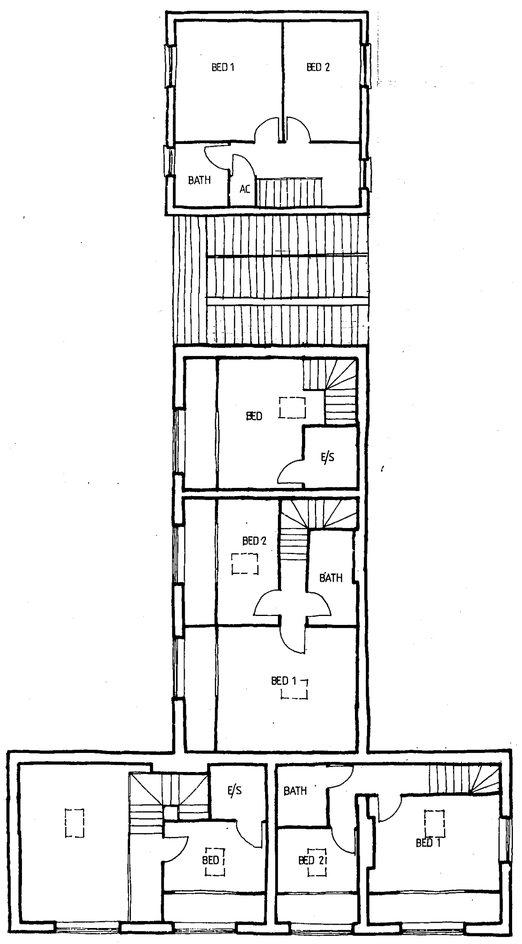

FIRST FLOOR PLAN

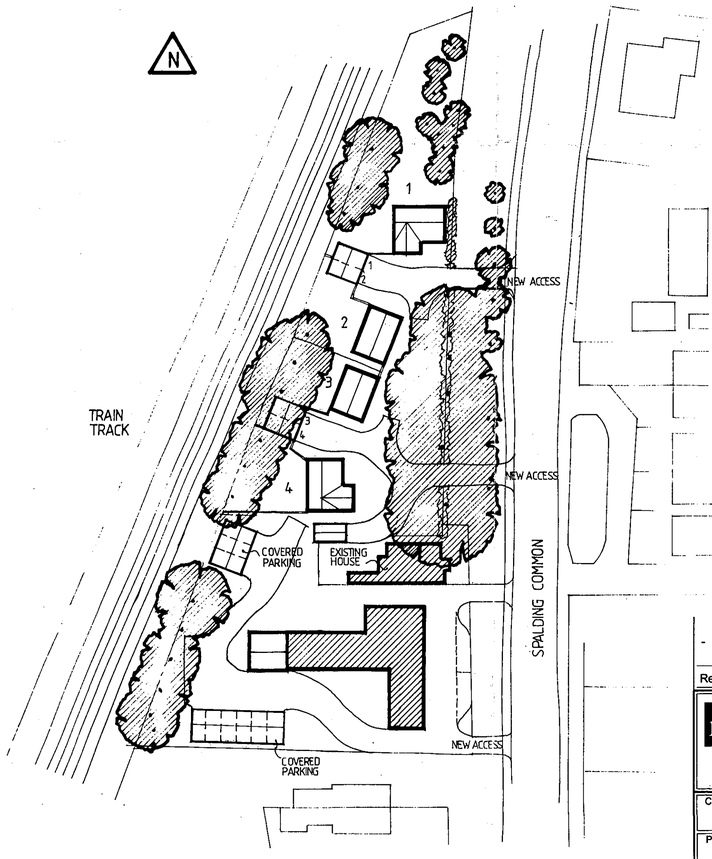

BLOCK PLAN 1:500

Plot 1&4 3 bedroom Detached
Plot 2&3 3 bedroom Detached

SHDC
PLANNING & DEVELOPMENT
24 OCT 2005
Ref. 1444/05

DRAWING
17 OCT 2005
ISSUED

Rev.	By	Notes	Date
-	-	-	-

rdc THE ROBERT DOUGHTY CONSULTANCY LIMITED
TOWN AND COUNTRY PLANNING-LANDSCAPE ARCHITECTURE
32 High Street, Helpringham, Sleaford, Lincolnshire, NG34 0RA
Tel: (01529) 421646 Fax: (01529) 421358
Website: www.rdc-landplan.co.uk
E mail: admin@rdc-landplan.co.uk

Client:	Jas. Martin and Co
Project:	Goodfellow school
Drawing title:	Proposed Plans and Elevations

Job No.	Drawing No.	Rev.	Drawn
690	02		KTC
Scale: 1:100		Date: 02-05	Checked

DO NOT SCALE from this drawing. All measurements should be checked against on site conditions and any discrepancies should be brought to the attention of the Robert Doughty Consultancy.

DETERMINATION PLAN