

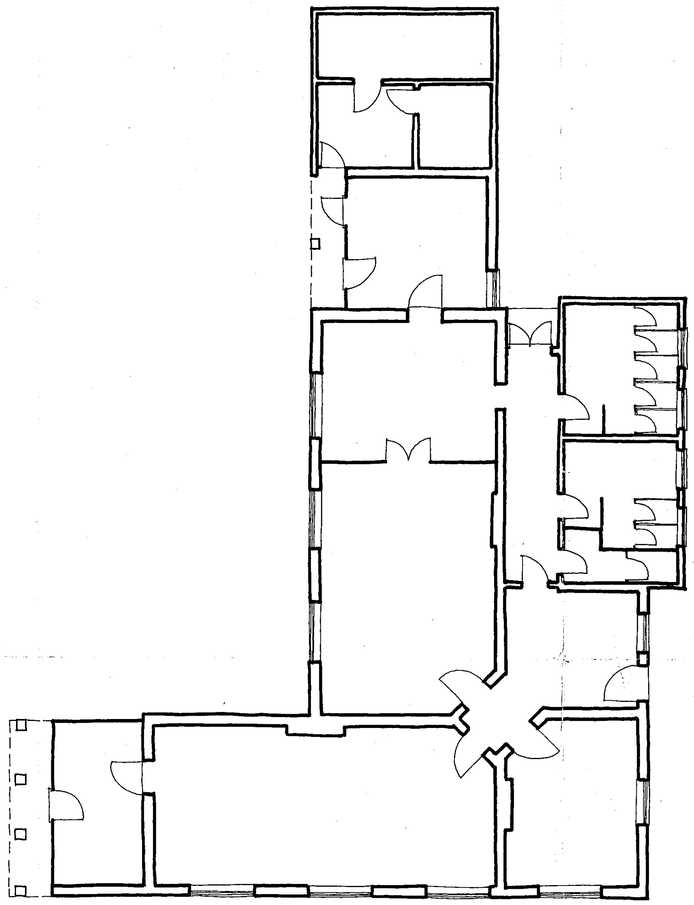



EXISTING FLOOR PLAN

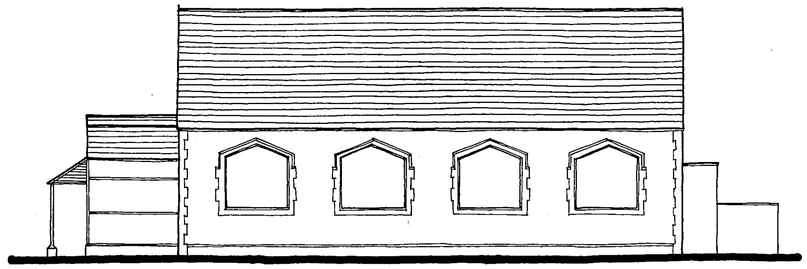


EAST ELEVATION

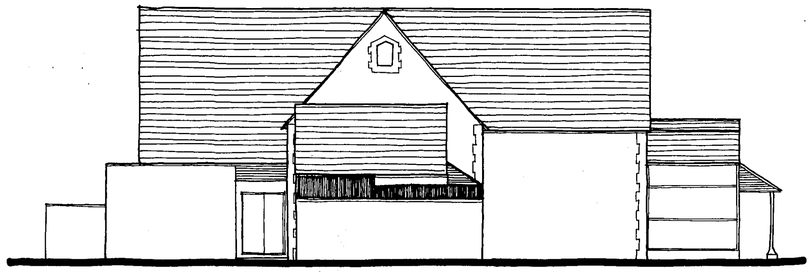


WEST ELEVATION

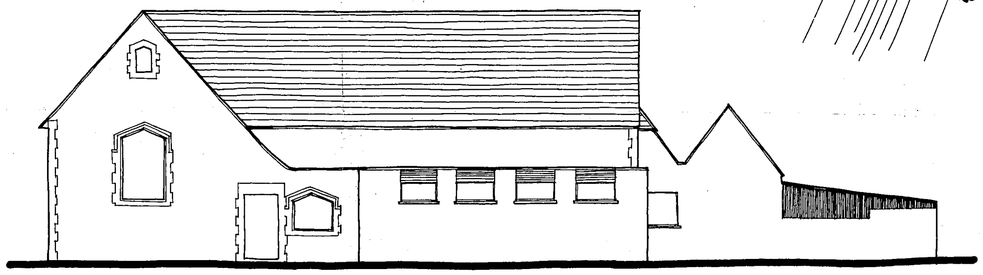

NORTH ELEVATION

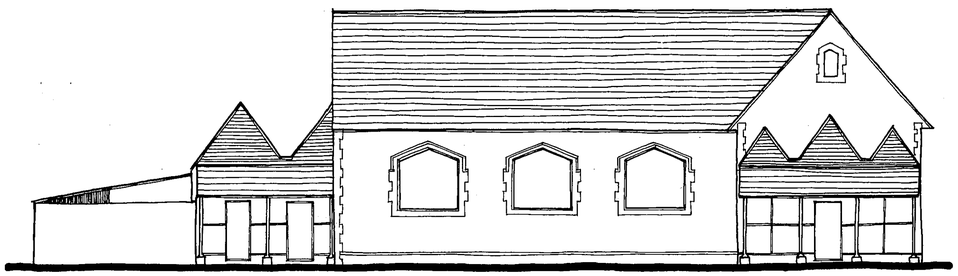

SOUTH ELEVATION

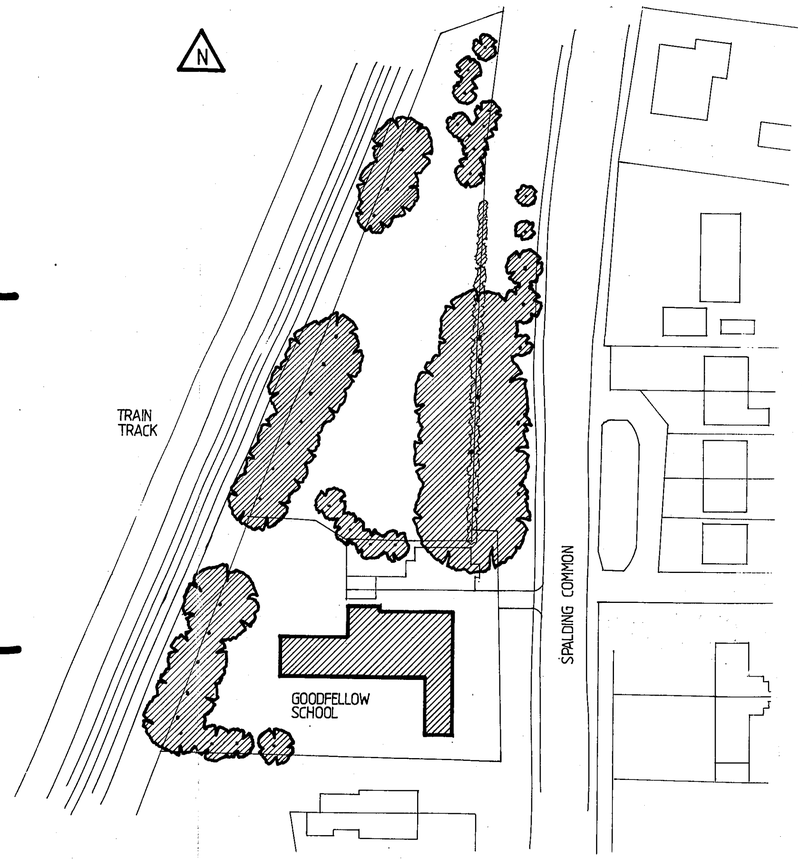

BLOCK PLAN 1:500

SHDC
PLANNING & DEVELOPMENT
24 OCT 2005
Ref. 1444/05

DRAWING
17 OCT 2005
ISSUED

Rev.	By	Notes	Date
-	-	-	-

THE ROBERT DOUGHTY CONSULTANCY LIMITED
TOWN AND COUNTRY PLANNING-LANDSCAPE ARCHITECTURE
32 High Street, Helpringham, Sleaford, Lincolnshire, NG34 0RA
Tel: (01529) 421646 Fax: (01529) 421358
Website: www.rdc-landplan.co.uk
E mail: admin@rdc-landplan.co.uk

Client: JAS. MARTIN and Co

Project: GOODFELLOW SCHOOL

Drawing title: EXISTING PLANS AND ELEVATIONS

Job No.	Drawing No.	Rev.	Drawn
690	01		KTC
Scale: 1:100		Date: 12/04	Checked:

DETERMINED
PLAN

DO NOT SCALE from this drawing. All measurements should be checked against on site conditions and any discrepancies should be brought to the attention of the Robert Doughty Consultancy.