
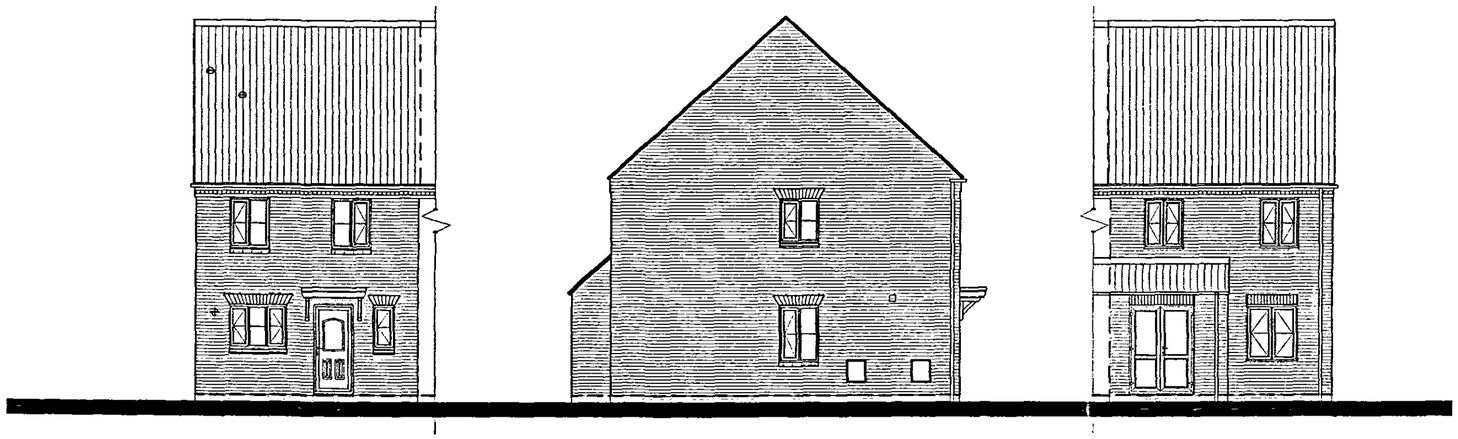



Front Elevation

Side Elevation

Rear Elevation

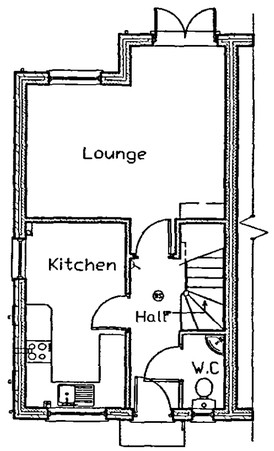

Ground Floor

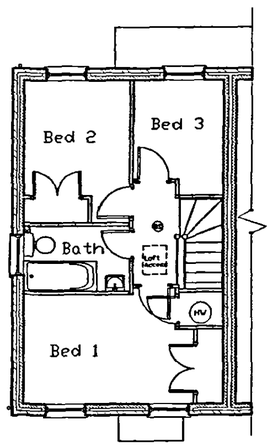

First Floor

SHDC Planning & Environment
28 OCT 2004
Ref. 1456/04

Date :	Description :

R E V I S I O N S

ALLISON Homes DRAWING
Allison House
Banbury Close
West Slice Avenue
Spalding
Lincolnshire
PE11 2BS
Tel: 01775 724701 Fax: 01775 762153
Email: headoffice@allisonhomes.org

Project :

3 Bedroom House
THE ALTON

Drawing Title :

Design Sheet

Reference No :	Scales : 1:100
	Date : 7/5/03
Drawing No : 01	Drawn: PDW

Do not scale directly from this drawing . All discrepancies to be brought to the attention of the above office.