


PROPOSED SOUTH ELEVATION




PROPOSED WEST ELEVATION




PROPOSED EAST ELEVATION

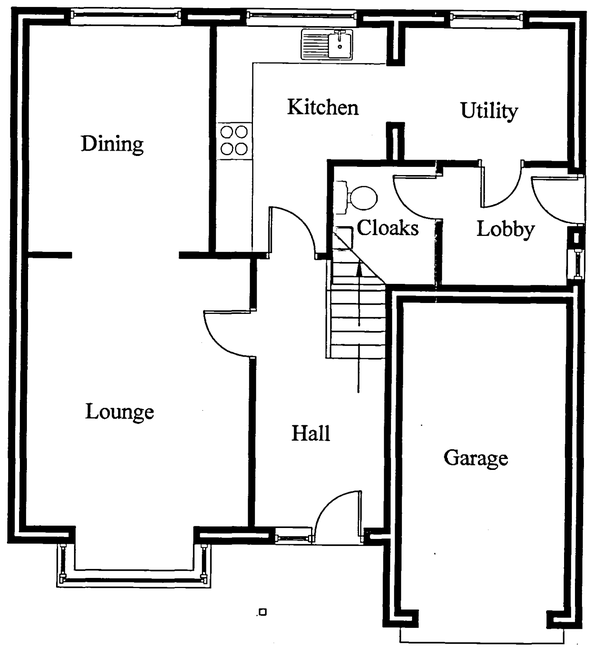

GROUND FLOOR PLAN

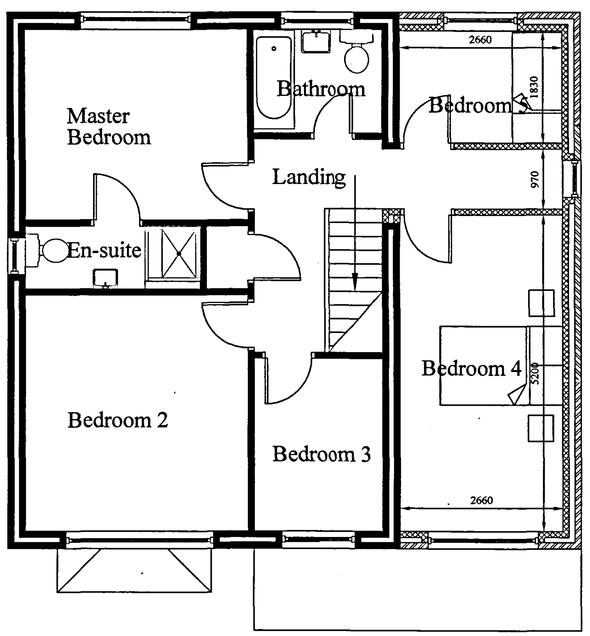

PROPOSED FIRST FLOOR PLAN 2

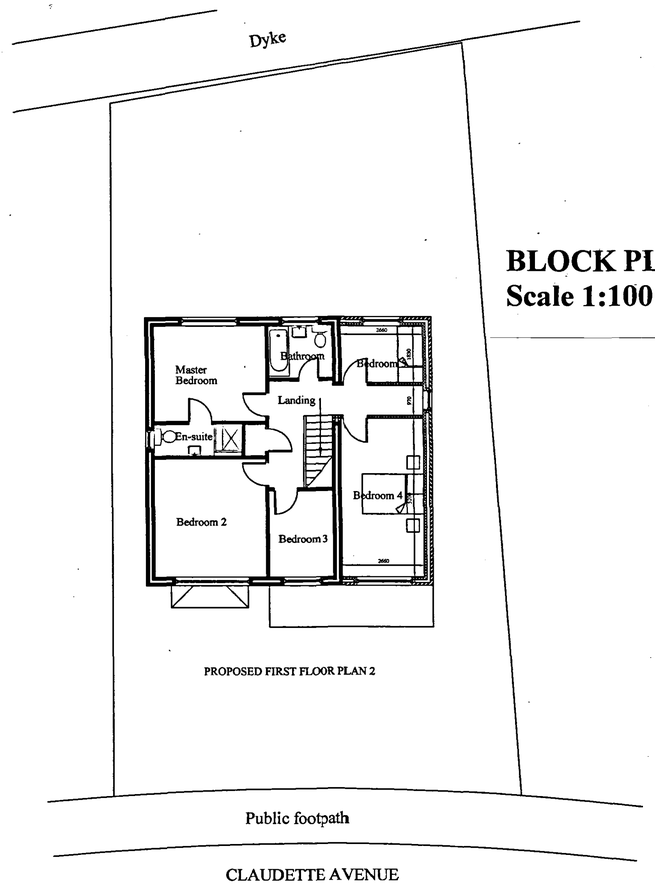

PROPOSED FIRST FLOOR PLAN 2

DETERMINED PLAN

SHDC Planning & Development
29 OCT 2004
Ref: 145704

BLOCK PLAN
Scale 1:100

JOHN D LYNCH partnership
CHARTERED ARCHITECTS

Client:-
Mr Graham

Project:-
Alterations & Extension to 53 Claudette Avenue

Drawing:-
Existing Plans and Elevations

Date :	*Drawn*
Aug 2004	**JDL**
Job No. **1628**	*Drawing No.* **AD/1**
1:100, & 1:50	*Revision No.*