

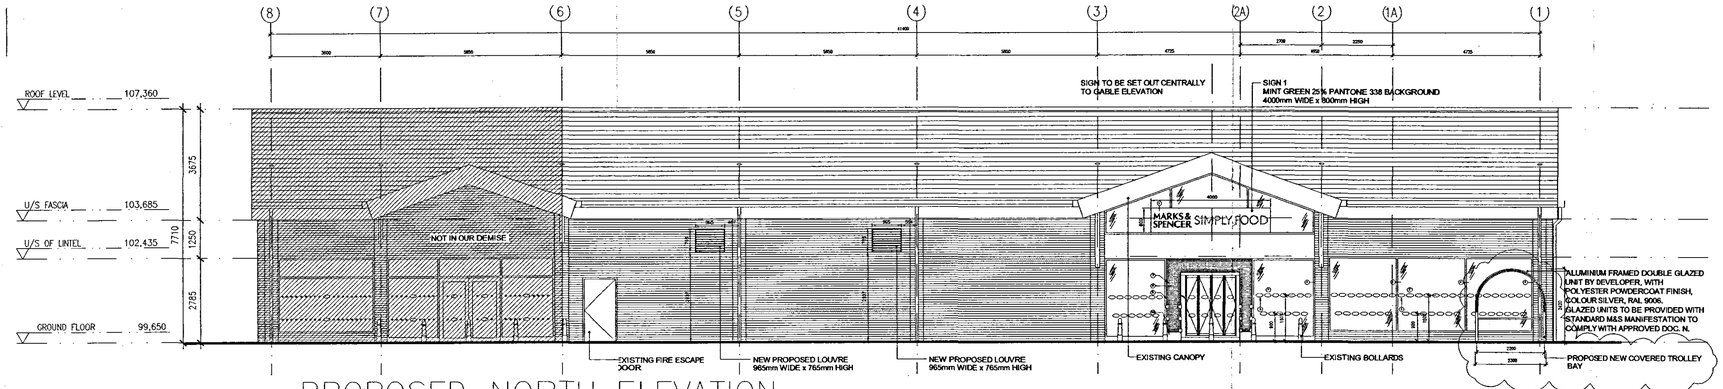



1/106 PROPOSED NORTH ELEVATION
SCALE 1:100

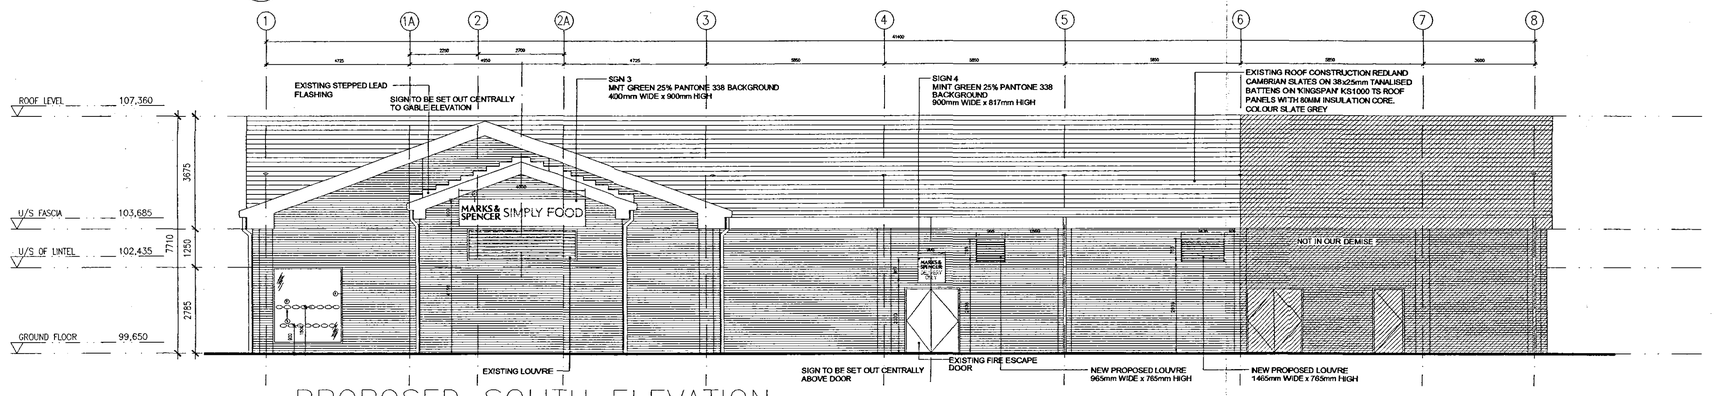


2/106 PROPOSED SOUTH ELEVATION
SCALE 1:100

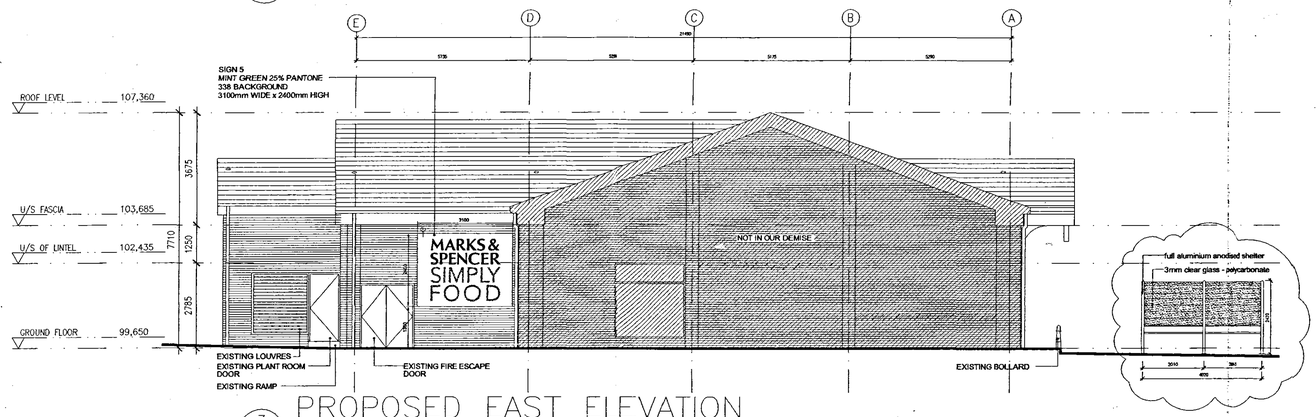

3/106 PROPOSED EAST ELEVATION
SCALE 1:100

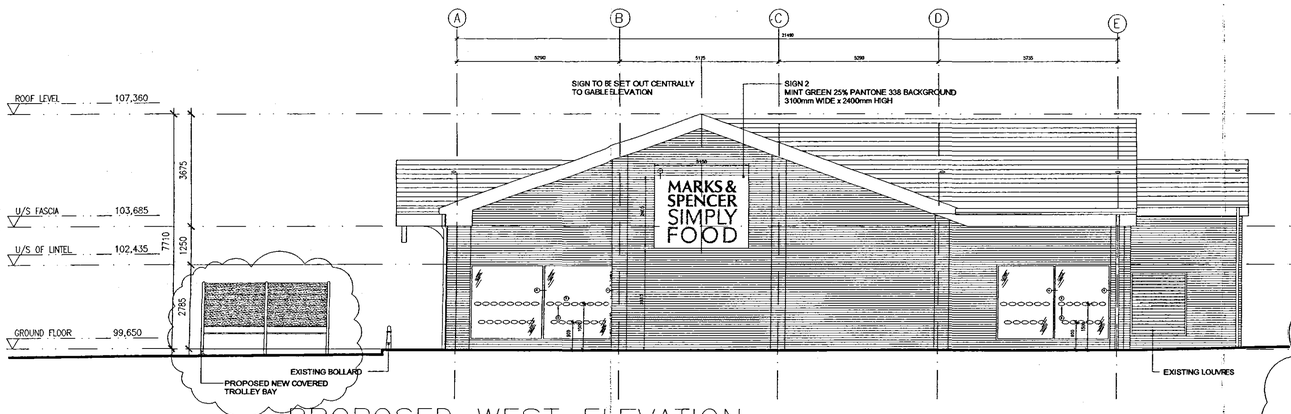

4/106 PROPOSED WEST ELEVATION
SCALE 1:100

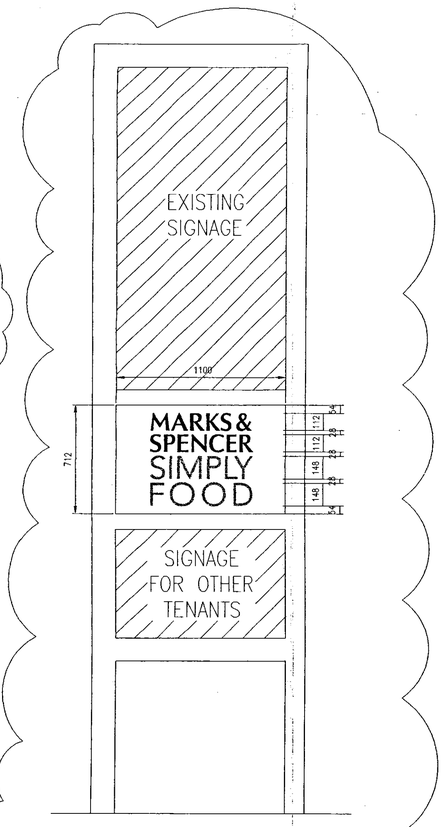

8/106 TOTEM SIGN 6 & 7
SCALE 1:20

NOTES

ORIGINAL A1

DO NOT SCALE FROM THIS DRAWING.
ALL DIMENSIONS TO BE CHECKED ON SITE.
COPYRIGHT PROTECTED.

NOTES:

1- FASCIA - 2mm THICK TYPE 1050 ALUMINIUM BACK TRAYS, FACE PANELS AND RETURNS STOVE ENAMELED TO MATCH MINT GREEN 25 % PANTONE 338 BACKGROUND WITH CLEAR GLOSS LACQUER COATING EXTERNALLY AND WHITE INTERNALLY WHERE ILLUMINATED FOR MAXIMUM REFLECTIVITY.

"MARKS & SPENCER" LETTERING - FACE PANEL IS TO FASCIA TO BE ROUTER CUT TO READ "MARKS & SPENCER" AND BACKED WITH 3mm CLEAR PRISMATIC ACRYLIC SUPERIMPOSED WITH FOR THROUGH LETTERS OF 10mm THICK CLEAR ACRYLIC. LETTERS TO HAVE FLAME POLISHED EDGES AND TO BE FACED WITH LONG TERM VINYL, VINYL LOGISTICS, TL 9906 TRANSLUCENT FOREST GREEN. TO MATCH PANTONE REFERENCE - 3305

"SIMPLY FOOD" LETTERING - FACE PANEL TO FASCIA TO BE ROUTER CUT TO READ "SIMPLY FOOD" AND BACKED WITH CLEAR PRISMATIC ACRYLIC SUPERIMPOSED WITH FOR THROUGH LETTERS OF 10mm THICK CLEAR ACRYLIC.
LETTERS TO HAVE FLAME POLISHED EDGES AND TO BE FACED WITH LONG TERM VINYL, METAMARK M5 - 161 GRASS, TO MATCH PANTONE REFERENCE 365.

ILLUMINATION - TO BE PROVIDED BY FLORESCENT TUBES, COLOUR "COOL WHITE", HOUSED WITHIN THE BOX CASES.

2 - 45 X 100mm POWDER COATED ALUMINIUM SHOPFRONT SECTIONS TO RAL 9005 WITH 12mm CLEAR SAFETY GLASS AND BOMB BLAST FILM APPLIED INTERNALLY ALL WITH CLEAR SILICONE VERTICAL JOINTS.

3 - PROSTED VINYL MANIFESTATIONS APPLIED TO INTERNAL FACE OF GLAZING.

4 - FULL HEIGHT 100X100mm POWDER COATED ALUMINIUM POSTS TO EITHER END OF SHOPFRONT TO RAL 9005.

5 - 50X140X5 "ELLE" ALLOY ANGLE INTERNALLY TO STALL RISER.

6 - PIVOT DOOR WITH FIXED CONSTRUCTED AS PASSIVE DOOR WITH 5mm THICK CLEAR ACRYLIC LETTERS WITH MANIFESTATION TO BE PROVIDED BY FLUSH BOLT AT TOP FIXED HOOKED WITH DOOR HOOK.


7 - MOSAIC TILED SOFFIT TO PORTICO WITH POWDER COATED ALUMINIUM TOP FLASHING TO RAL 9006 TO ACHIEVE WATER RUN OFF.

8 - AUTOMATIC BI-FOLDING ENTRANCE AND EXIT DOORS WITH CLEAR GLAZING AS SHOPFRONT ALL WITH POWDER COATED ALUMINIUM FRAMEWORK TO RAL 9006.


9 - 100X100mm STAINLESS STEEL CORNER BUFFERS.

10 - HIGH STAINLESS STEEL FLASHING.


NOTE: NO LETTER BOX IS TO BE INCLUDED IN THE SHOPFRONT DESIGN.

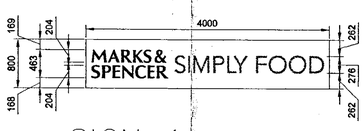


5/106 SIGN 1
SCALE 1:50

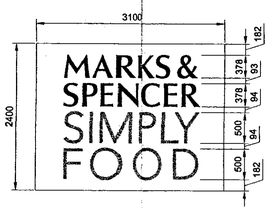

5/106 SIGN 2 & 5
SCALE 1:50

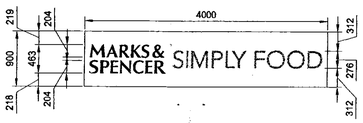

6/106 SIGN 3
SCALE 1:50

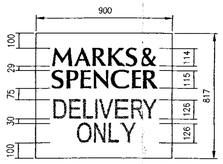

7/106 SIGN 4
SCALE 1:20

REV	DATE	DESCRIPTION	DRAWN	CHECKED
06	04-10-04	Trolley Bay and Totem signage added	JC	KWA
05	24-09-04	New Louvres layout updated as per DIS dwg M/04/90/02	JC	KWA
04	21-09-04	New sign 5 added to East Elevation and removed from South Elevation.	JC	KWA
03	21-09-04	New sign 5 added to South Elevation.	JC	KWA
02	14-09-04	Sign 2 changed to new layout. Level heights updated. Mullions added to shopfront glazing. Manifestation added to entrance doors.	JC	KWA
01	08-09-04	Delivery sign added to South Elevation. New louvre added to South Elevation.	JC	KWA

LOCATION FIGURE

CLIENT

MARKS & SPENCER

wates

AS

SPBC Planning & Development 19 NOV 2004 Ref: 1458/03

PROJECT

M&S SIMPLY FOOD
SPALDING

DRAWING

PROPOSED ELEVATIONS

CONSULTANT

lewis & hickey ltd architects
18 Farnham Road
Guildford Surrey
GU1 4XA United Kingdom
tel: 01483 560908
fax: 01483 560660
all@lewishickeyguildford.com

CONSULTANT No	SCALE	DATE	DRAWN	CHECKED
G2787	VARIES@A1	02-09-04	JC	KWA

PROJECT No	DISCIPLINE	DRAWING No	STATUS	REV
-	A	106	I	6