
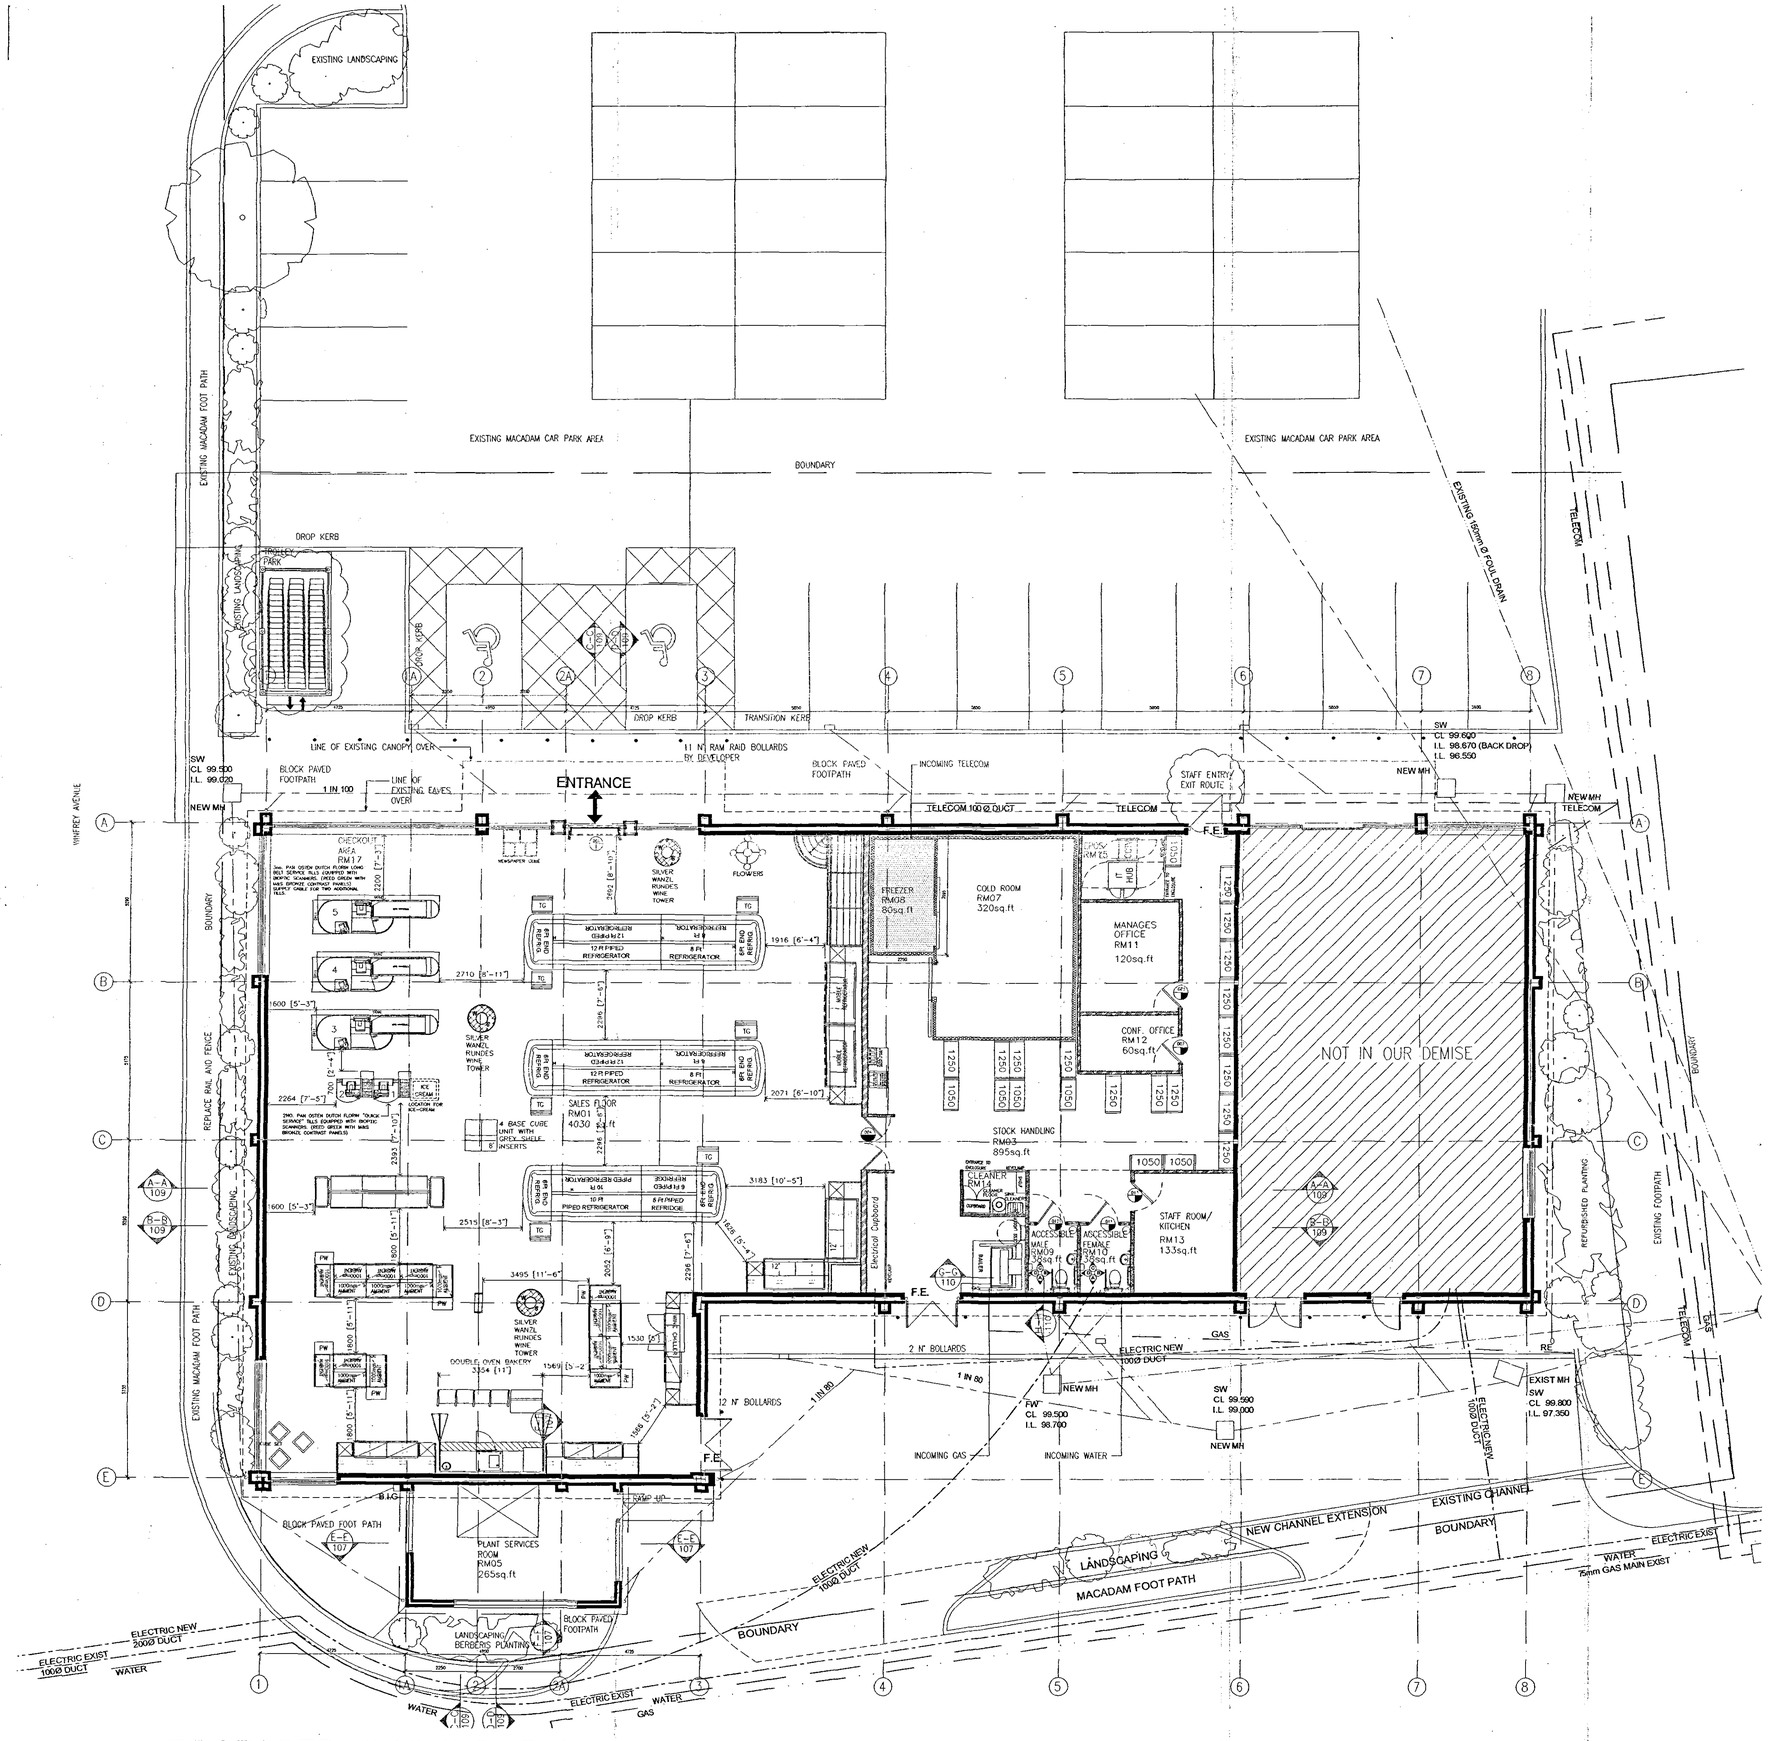


1/99 PROPOSED GROUND FLOOR PLAN
SCALE 1:100

NEW STORE						
FLOOR AREAS						
NETT AREAS IN SQUARE FEET						
	BASEMENT	GROUND	FIRST	SECOND	THIRD	TOTAL
SALES FLOOR		4027	–			4027
STOCKROOM		1464	–			1464
GROSS AREAS IN SQUARE FEET						
	BASEMENT	GROUND	FIRST	SECOND	THIRD	TOTAL
SALES FLOOR		4029	–			4029
STOCKROOM		1464	–			1464
PLANT		264	–			264
STAFF QRTS / OFFICES		475	–			475
FALLOW		–	–			–
PUBLIC TOILETS		–	–			–

M&S LINEAR FT REQUIREMENTS				M&S SQ FT REQUIREMENTS	
TILLS	CHILLED	AMBIENT	FROZEN	COLD RM	FREEZER
5	145	100	12	320	80
ACTUAL: Linear ft.				ACTUAL: sq ft	
TILLS	CHILLED	AMBIENT	FROZEN	COLD RM	FREEZER
5	160	136	12	340	110

	REV.	SIGNATURE	DATE
BOH. LAYOUT SIGNED OFF BY	–	APPROVED A. SAVAGE	22-09-04
SALES FLOOR LAYOUT SIGNED OFF BY	–	APPROVED M. KNOWLES	24-09-04

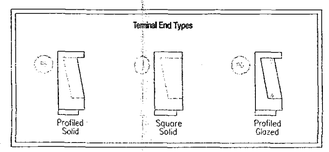

NOTES

ORIGINAL

DO NOT SCALE FROM THIS DRAWING.
ALL DIMENSIONS TO BE CHECKED ON SITE.
COPYRIGHT PROTECTED.

07	04-10-04	STAFF ENTRANCE/ESCAPE DOOR INDICATED. TROLLEY BAY SHOWN.	JC KWA
06	24-09-04	RECESS INDICATED FOR FREEZER. TABLE UPDATED. SALES FLOOR APROVED.	JC KWA
05	22-09-04	NOTES REVISED REGARDING TILL REQUIREMENTS. BACK OF HOUSE REVISED.	JC KWA
04	20-09-04	REFRIGERATORS REPLACED BY MOBILES. FLOWER AND WINE TOWERS MOVED. HORTICULTURE LAYOUT REVISED. REFRIGERATOR SETTING OUT DIMENSIONS REVISED. CHILLED QUANTITY REVISED. SALES FLOOR AREA UPDATED.	JC KWA
03	13-09-04	TILL ARRANGEMENT REVISED. SETTING OUT DIMENSIONS CHANGED. WINE TOWER RELOCATED. 2 12FT PIPED REFRIGERATORS CHANGED TO 7 10FT. M&S LINEAR FT REQ. TABLE UPDATED TG REMOVED.	JC KWA
02	13-09-04	CHECK OUT TILLS CHANGED. SETTING OUT DIMENSIONS UPDATED. WINE TOWER MOVED. 4 8FT REFRIGERATOR UNITS CHANGED FROM 4 6FT & 2 8FT ADDED. WINE CHILLER & IMPRINT RELOCATED. M&S LINEAR FT REQ. TABLE UPDATED. NEWSPAPER CUBE ADDED	JC KWA
01	10-09-04	REMOVED INFORMATION DESK. REMOVED LOBBY. ADDED 2 NUMBER POWER WINGS. AMBIENT 'GOAL' POSTS ADDED	PdeQ KWA

REV	DATE	DESCRIPTION	DRAWN	CHECK

LOCATION FIGURE

CLIENT

MARKS & SPENCER

wates

AS

SHDC
Planning & Development
19 NOV 2004
Ref: 1458/03

PROJECT

M&S SIMPLY FOOD
SPALDING

DRAWING

APPROVED PLAN

CONSULTANT

lewis & hickey ltd
architects
18 Farnham Road
Guildford Surrey
GU1 4XA United Kingdom
tel: 01483 560908
fax: 01483 560660
all@lewishickeyguildford.co

CONSULTANT No	SCALE	DATE	DRAWN	CHECK
G2787	1:100@A1	02-09-04	JC	KW

PROJECT No	DISCIPLINE	DRAWING No	STATUS	REV
-	A	99	I	7