

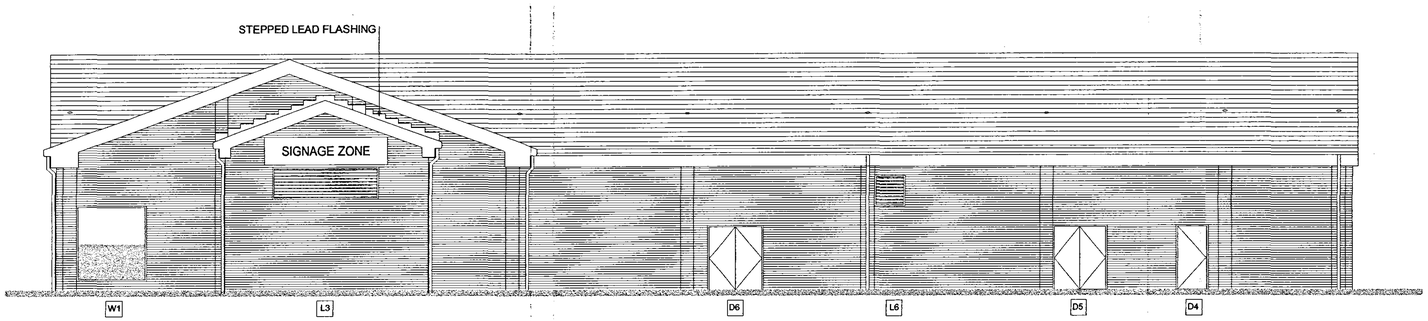


SOUTH ELEVATION

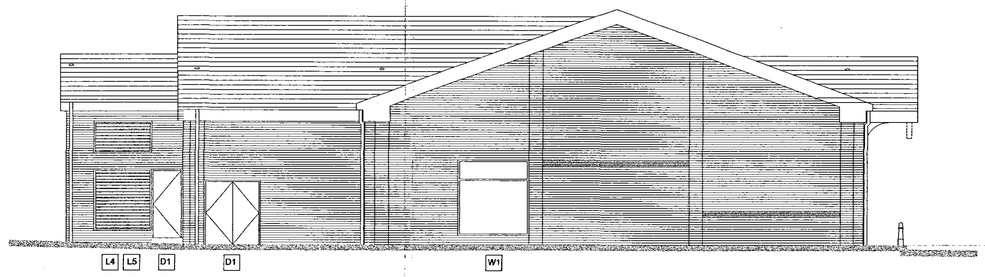

EAST ELEVATION


ROOF CONSTRUCTION TO BE REDLAND CAMBRIAN SLATES ON 38x25mm TANALISED BATTENS ON 'KINGSPAN' KS1000 TS ROOF PANELS WITH 80MM INSULATION CORE. COLOUR SLATE GREY

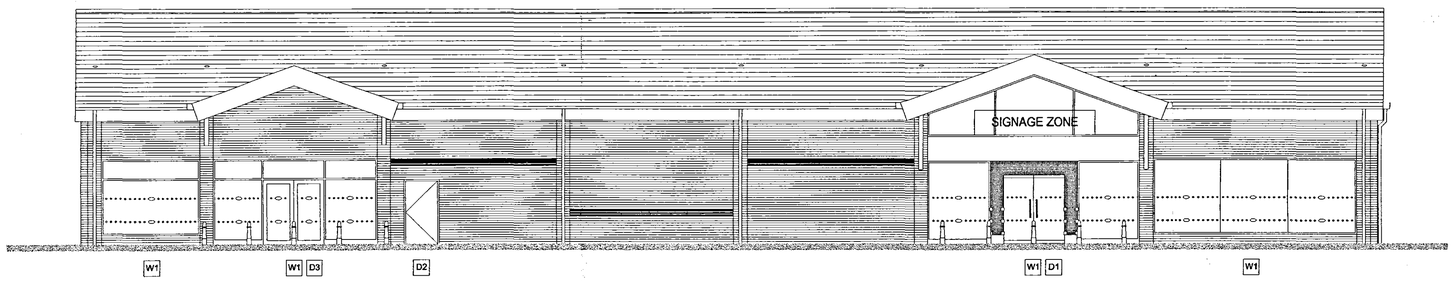

ALUMINIUM FRAMED DOUBLE GLAZED UNIT BY DEVELOPER, WITH POLYESTER POWDERCOAT FINISH, COLOUR SILVER, RAL 9006.
GLAZED UNITS TO BE PROVIDED WITH STANDARD M&S MANIFESTATION TO COMPLY WITH APPROVED DOC. N.

NORTH ELEVATION

ROOF CONSTRUCTION TO BE REDLAND CAMBRIAN SLATES ON 38x25mm TANALISED BATTENS ON 'KINGSPAN' KS1000 TS ROOF PANELS WITH 80MM INSULATION CORE. COLOUR SLATE GREY

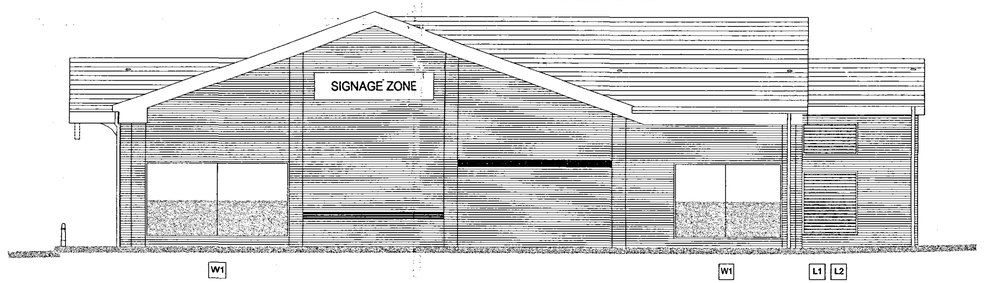

WEST ELEVATION

AS

SLDC
Planning & Development
19 NOV 2004
Ref: 1458/03

Rev. F: Second row of manifestations added. DB 25.06.04

Project title
Supermarket Redevelopment
Winfrey Avenue
Spalding, Lincs

Drawing Title
Elevations

Scale	1:100	Date	JAN 2004
Drawn by	DB	Checked by	

1 NORTH PARK ROAD
HARROGATE
HG1 5PD
TEL 01423 528106
FAX 01423 503648
team1@stoneandmoon.co.uk

11 KING STREET
KNUTSFORD
WA16 6DW
TEL 01565 631450
FAX 01565 631699
knutsford@stoneandmoon.co.uk

STONE & MOON ASSOCIATES
· ARCHITECTURE
· PLANNING
· PROJECT MANAGEMENT

Drawing no. 001/030/121 | Revision F